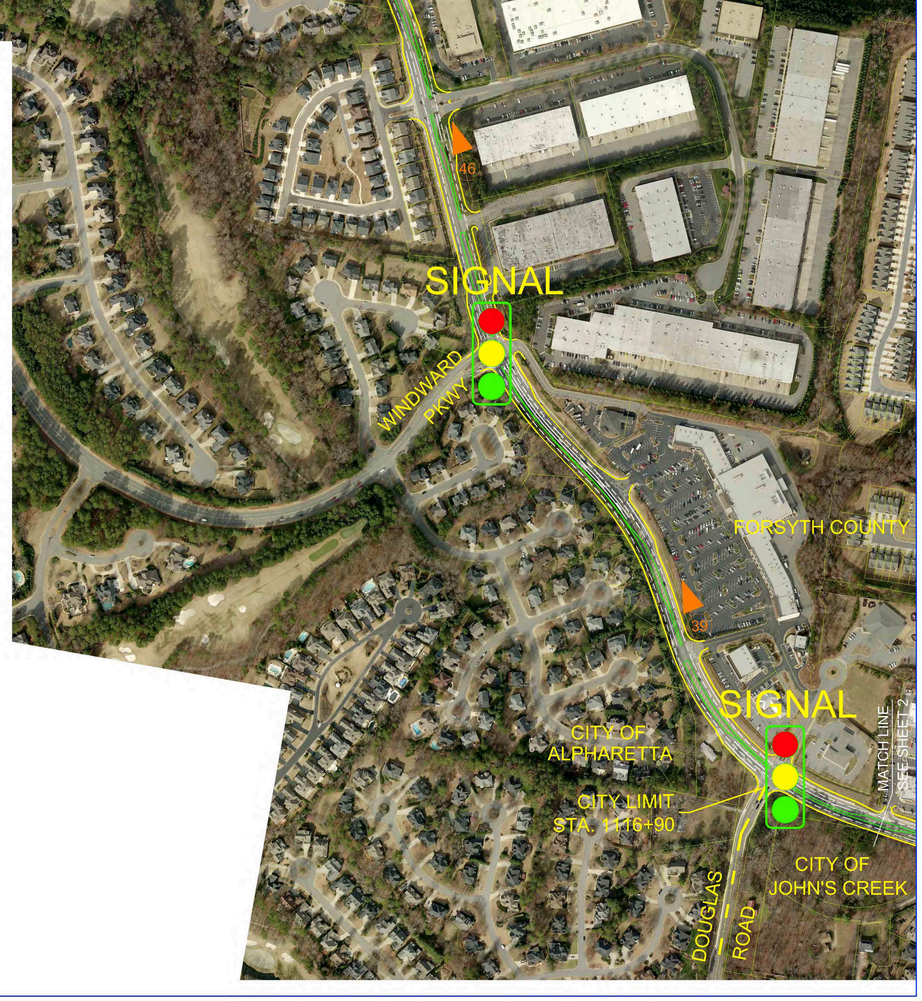

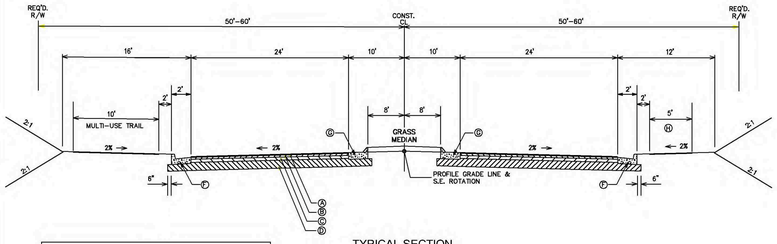

LEGEND
(A) 1-1/2" ASPH. CONCRETE 12.5 mm SUPERPAVE @ 165 LB/SY
(B) 2" ASPH. CONCRETE 19 mm SUPERPAVE @ 220 LB/SY
(C) 4" ASPH. CONCRETE 25 mm SUPERPAVE @ 440 LB/SY
(D) GRADED AGREGATE BASE, 10"
(E) ASPHALT LEVELING, AS REQUIRED.
(F) 8"x24" CONCRETE CURB, GDOT STD 9032R, TYPE 2
(G) 8"x24" CONCRETE CURB, GDOT STD 9032B, TYPE 7
(H) 4" THICK CONCRETE SIDEWALK

TYPICAL SECTION
MCGINNIS FERRY ROAD
(RONALD REAGAN BLVD TO SARGENT ROAD)
N.T.S.

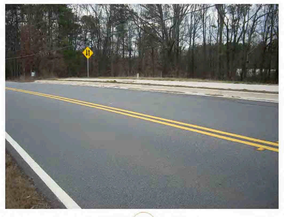

74
10' MULTI-USE PATH

73
CEMETERY

59
COMMUNICATIONS SWITCH SITE

46

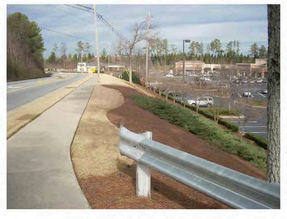

39
PUBLIX SHOPPING CTR

FORSYTH COUNTY, GEORGIA
MCGINNIS FERRY ROAD
RONALD REAGAN BLVD TO SARGENT ROAD

PREPARED BY MORELAND ALTOBELLI ASSOCIATES, INC.

JANUARY 2015

SHEET 1 OF 2

PROJECT INFORMATION
PROJECT LENGTH: 4.58 MILES
ESTIMATED CONSTRUCTION COST: $27,000,000

GRAPHIC SCALE

200 0 100 200 400 800

(IN FEET)
1 inch = 200 ft.

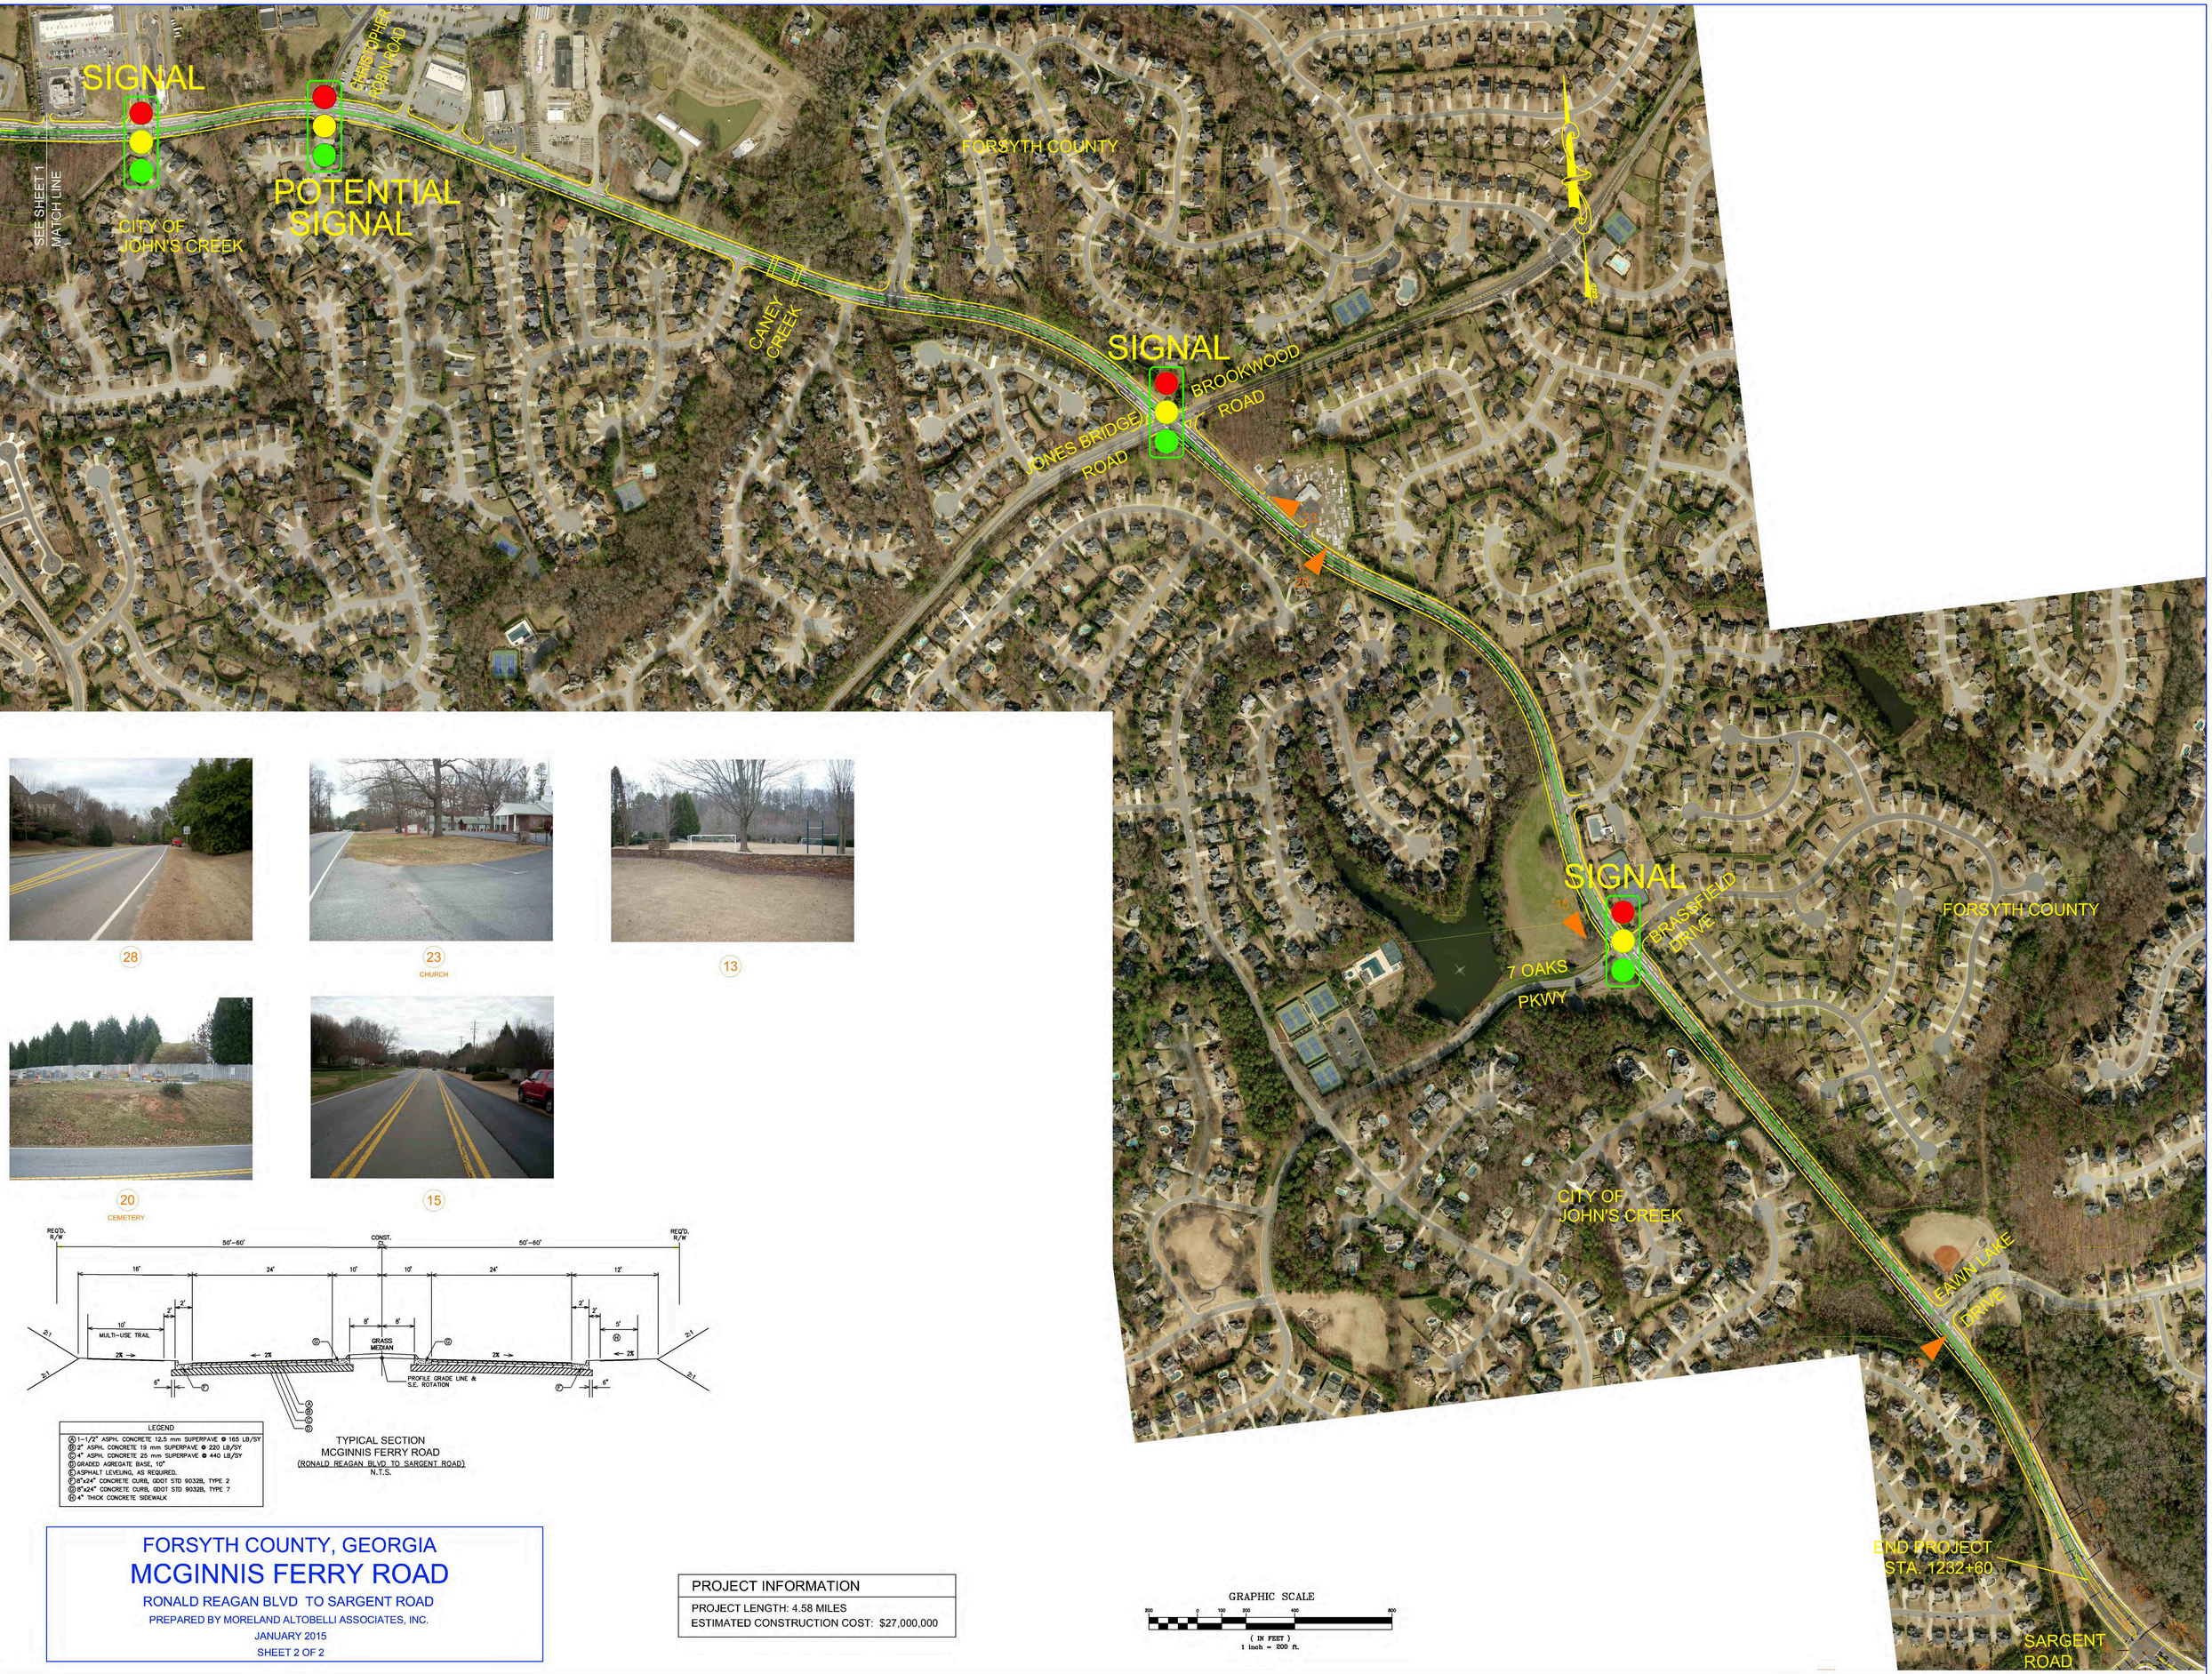

28

23
CHURCH

13

20
CEMETERY

15

LEGEND
Ⓐ 1-1/2" ASPH. CONCRETE 12.5 mm SUPERPAVE @ 165 LB/SY
Ⓑ 2" ASPH. CONCRETE 19 mm SUPERPAVE @ 220 LB/SY
Ⓒ 4" ASPH. CONCRETE 25 mm SUPERPAVE @ 440 LB/SY
Ⓓ GRADED AGREGATE BASE, 10"
Ⓔ ASPHALT LEVELING, AS REQUIRED.
Ⓕ 8"x24" CONCRETE CURB, GDOT STD 9032B, TYPE 2
Ⓖ 8"x24" CONCRETE CURB, GDOT STD 9032B, TYPE 7
Ⓗ 4" THICK CONCRETE SIDEWALK

TYPICAL SECTION
MCGINNIS FERRY ROAD
(RONALD REAGAN BLVD TO SARGENT ROAD)
N.T.S.

FORSYTH COUNTY, GEORGIA
MCGINNIS FERRY ROAD
RONALD REAGAN BLVD TO SARGENT ROAD

PREPARED BY MORELAND ALTOBELLI ASSOCIATES, INC.

JANUARY 2015

SHEET 2 OF 2

PROJECT INFORMATION
PROJECT LENGTH: 4.58 MILES
ESTIMATED CONSTRUCTION COST: $27,000,000

GRAPHIC SCALE

200 0 100 200 400 800

(IN FEET)
1 inch = 200 ft.