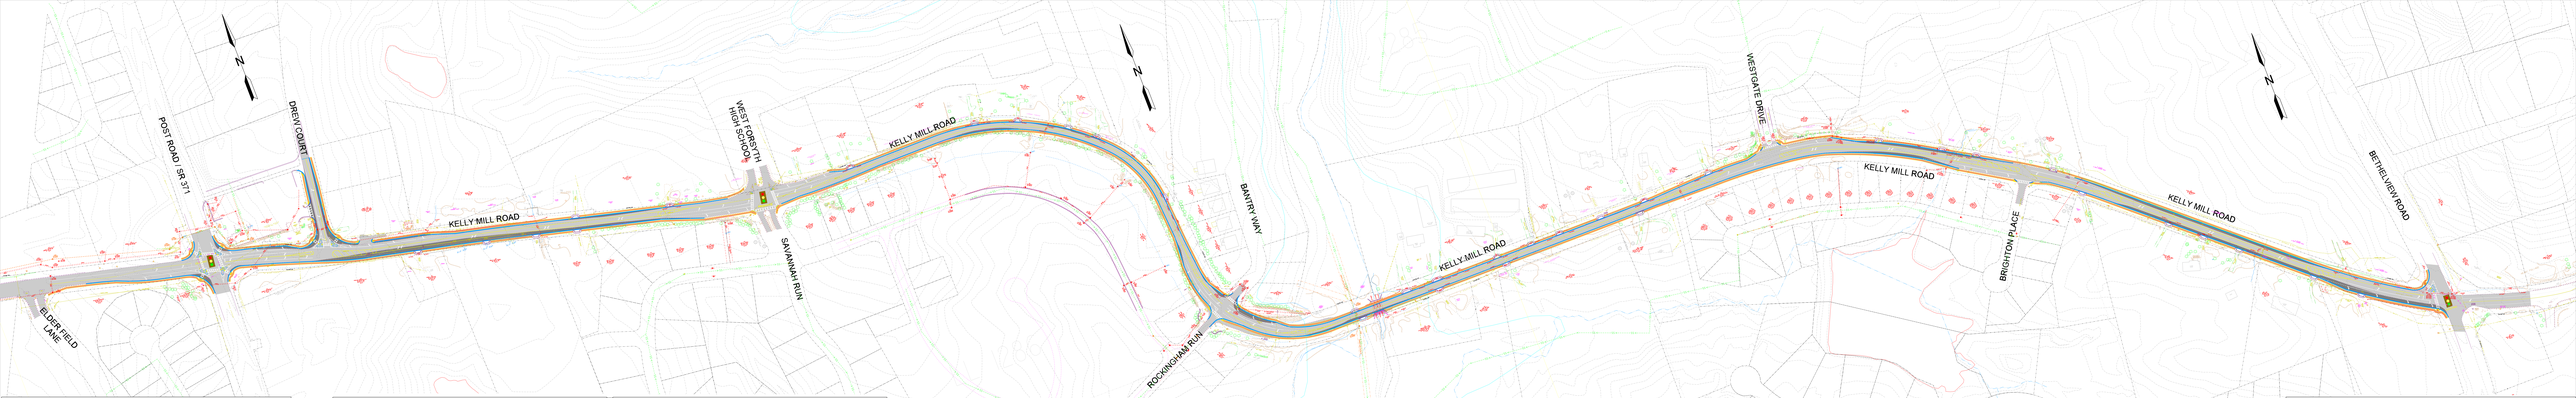

KELLY MILL ROAD WIDENING
FROM BETHELVIEW ROAD TO SR 371

PEW 23

LEGEND

- EXISTING PAVEMENT
- PROPOSED PAVEMENT
- PROPOSED CULVERT EXTENSION
- PROPOSED SIDEWALK
- PROPOSED CURB & GUTTER
- EXISTING RIGHT-OF-WAY
- PROPERTY LINE
- PROPOSED CURDRAIL

ARCADIS

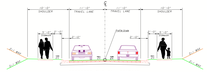

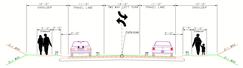

KELLY MILL ROAD WIDENING
FROM BETHELVIEW ROAD TO SR 371

PEW 23

LEGEND

- EXISTING PAVEMENT
- PROPOSED PAVEMENT
- PROPOSED CULVERT EXTENSION
- PROPOSED SIDEWALK
- PROPOSED CURB & GUTTER
- EXISTING RIGHT-OF-WAY
- PROPERTY LINE
- PROPOSED CURDRAIL

ARCADIS