DATE$$$ TIME$$$ $USER$	$PRFB$ $$PENTABLE$$	DGN	COUNTY	PROJECT NUMBER	SHEET NO.	TOTAL SHEETS
			FORSYTH			

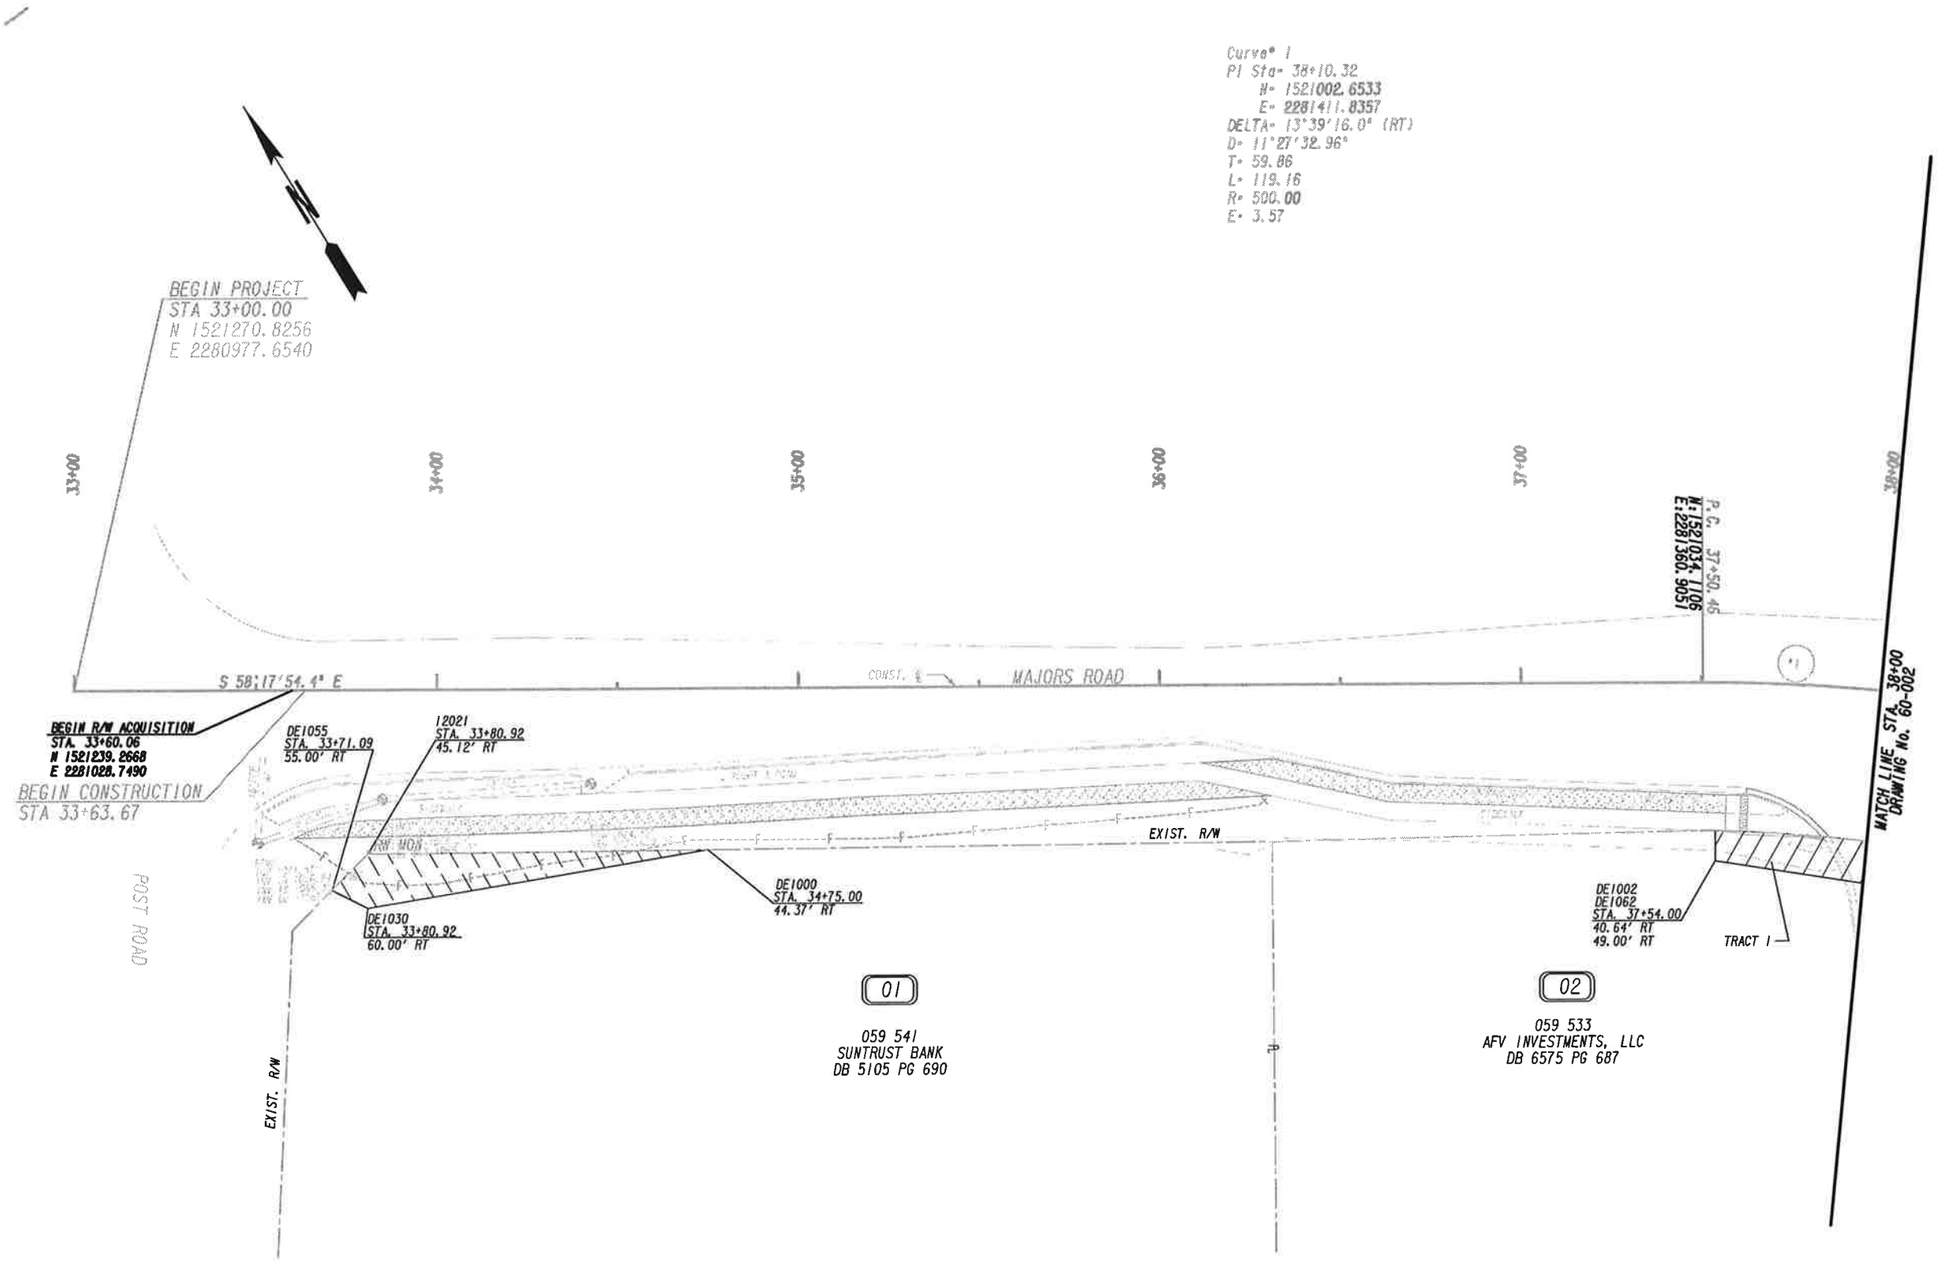

PROPERTY AND EXISTING R/W LINE	—P—
REQUIRED R/W LINE	
CONSTRUCTION LIMITS	—C— —F—
EASEMENT FOR CONSTR & MAINTENANCE OF SLOPES	
EASEMENT FOR CONSTR OF SLOPES	
EASEMENT FOR CONSTR OF DRIVES	

BEGIN LIMIT OF ACCESS	BLA
END LIMIT OF ACCESS	ELA
LIMIT OF ACCESS	
REQ'D R/W & LIMIT OF ACCESS	
ORANGE BARRIER FENCE	

Wolverton & Associates
Consulting Engineers • Land Surveyors
6745 Sugarloaf Parkway • Suite 100 Duluth, Georgia 30097
Phone (770) 447-9999 Fax (770) 447-9070
www.wolvertonassoc.com

SCALE IN FEET
0 20 40 80

REVISION DATES

FORSYTH COUNTY
DEPARTMENT OF ENGINEERING

RIGHT OF WAY
PLANS

MAJORS ROAD WEST
SIDEWALK IMPROVEMENTS

DRAWING No.
60-001

12/14/2012 GPLN

15TP0093_60-0001.dgn 11/20/2015 9:14:17 AM

DATE$$$	TIME$$$	$PRFB$	DGN	COUNTY	PROJECT NUMBER	SHEET NO.	TOTAL SHEETS
$USER$		$$PENTABLE$$		FORSYTH			

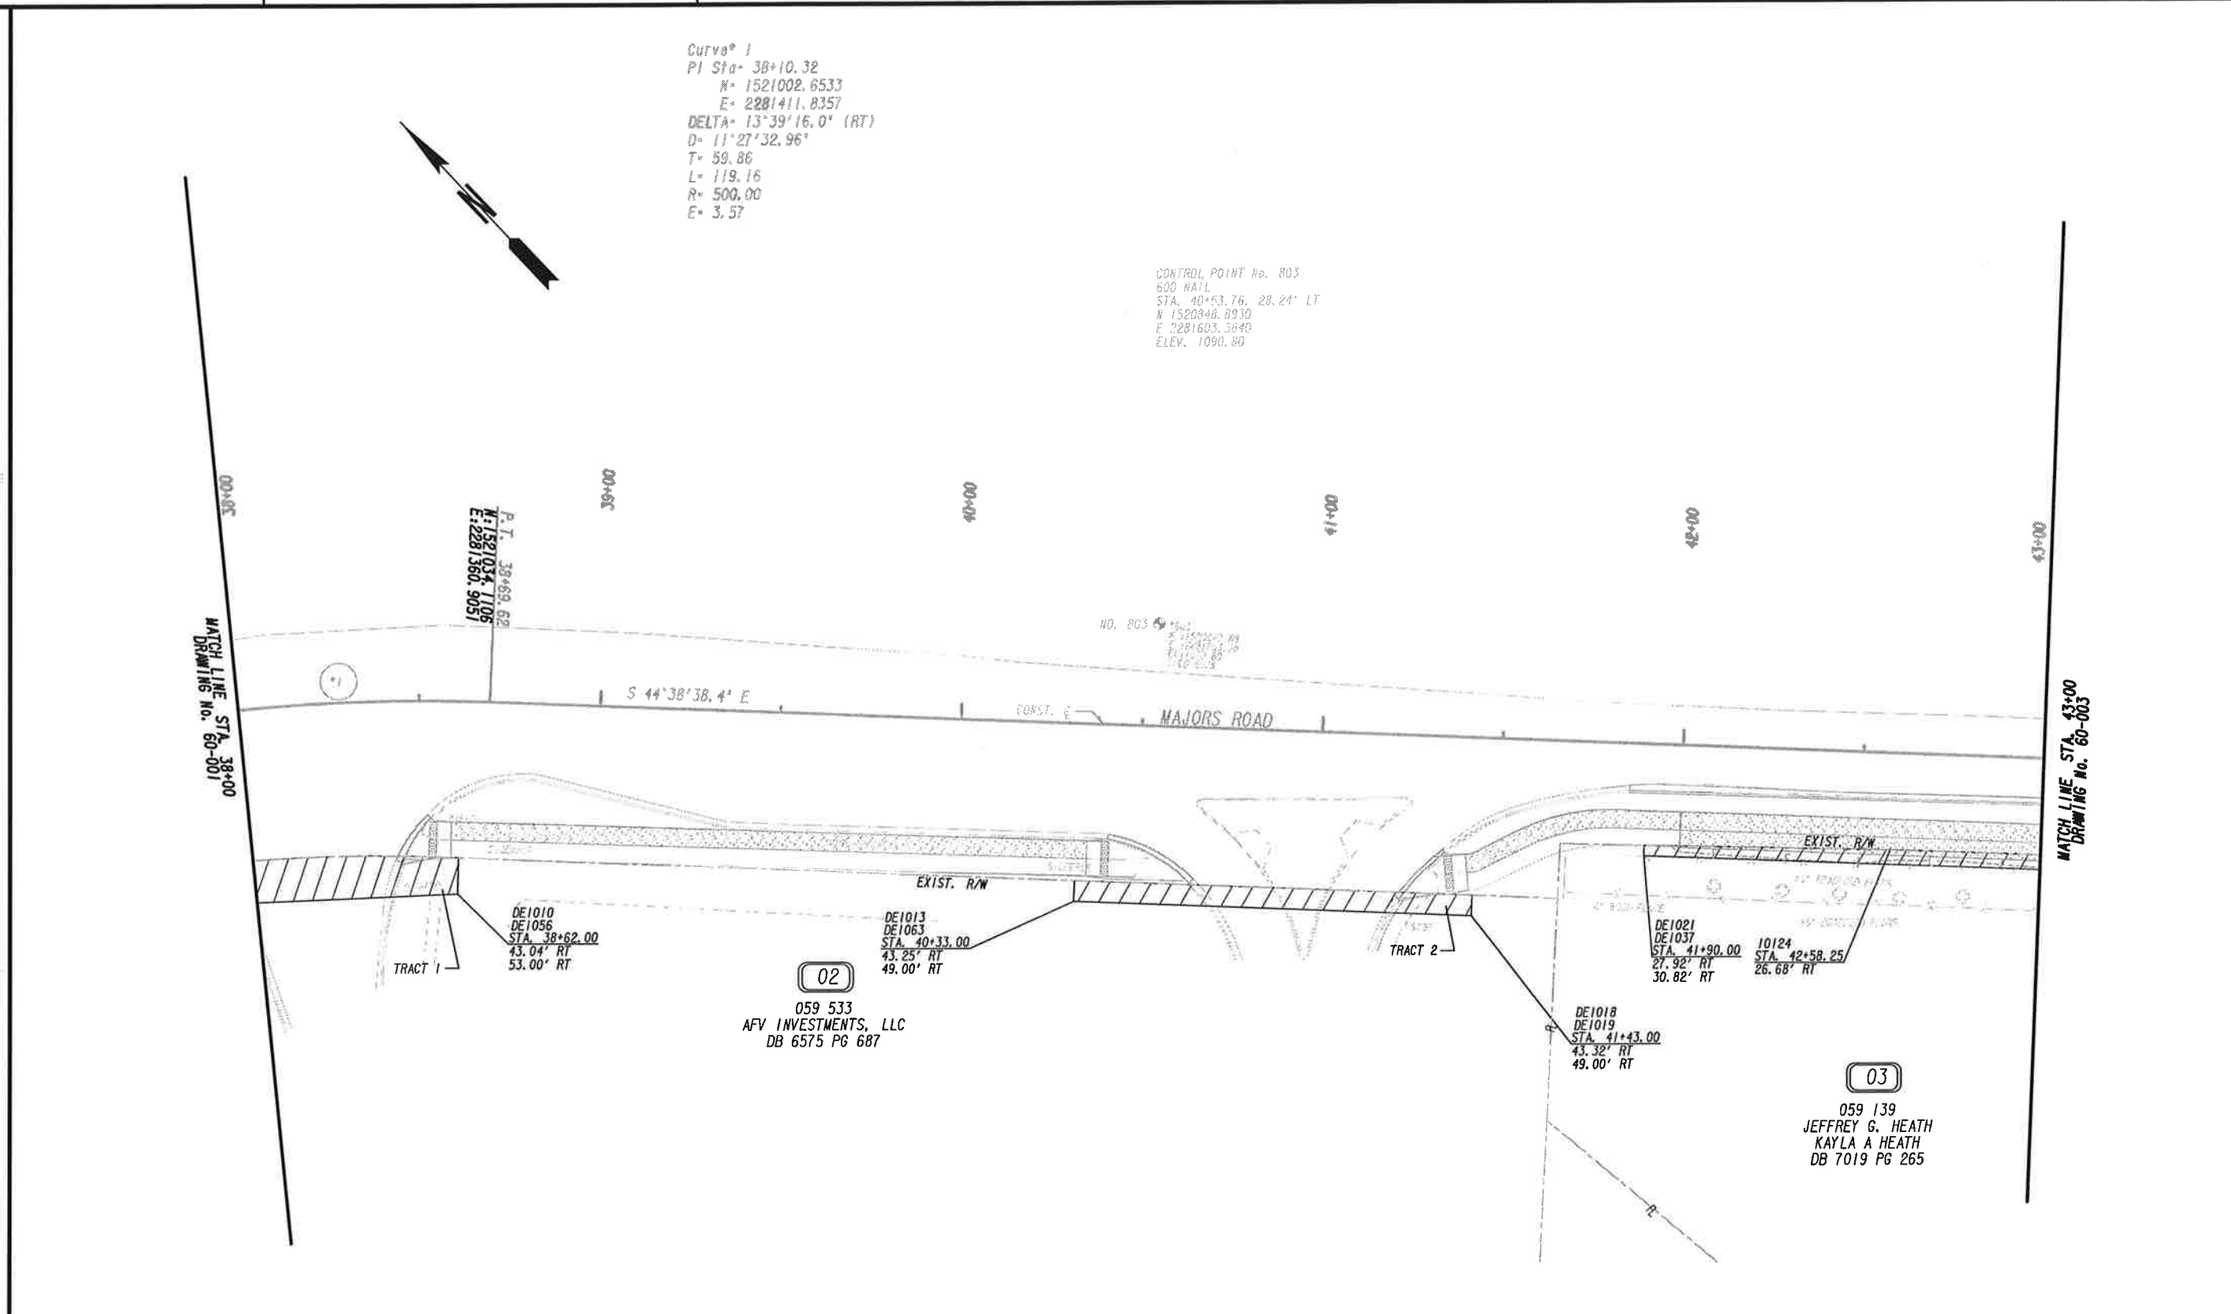

PROPERTY AND EXISTING R/W LINE	
REQUIRED R/W LINE	
CONSTRUCTION LIMITS	
EASEMENT FOR CONSTR & MAINTENANCE OF SLOPES	
EASEMENT FOR CONSTR OF SLOPES	
EASEMENT FOR CONSTR OF DRIVES	

BEGIN LIMIT OF ACCESS	BLA
END LIMIT OF ACCESS	ELA
LIMIT OF ACCESS	
REQ'D R/W & LIMIT OF ACCESS	
ORANGE BARRIER FENCE	

Wolverton & Associates
Consulting Engineers • Land Surveyors
6745 Sugarloaf Parkway • Suite 100 • Duluth, Georgia 30097
Phone (770) 447-8999 • Fax (770) 447-9070
www.wolverton-assoc.com

SCALE IN FEET
0 20 40 80

REVISION DATES

FORSYTH COUNTY
DEPARTMENT OF ENGINEERING

RIGHT OF WAY PLANS

MAJORS ROAD WEST
SIDEWALK IMPROVEMENTS

DRAWING No.
60-002

12/14/2012 GPLM

15TP0093_60-0002.dgn 11/20/2015 9:14:21 AM

DATE$$$	TIME$$$	$PRF@$	DGN	COUNTY	PROJECT NUMBER	SHEET NO.	TOTAL SHEETS
$USER$		$$PENTABLE$$		FORSYTH			

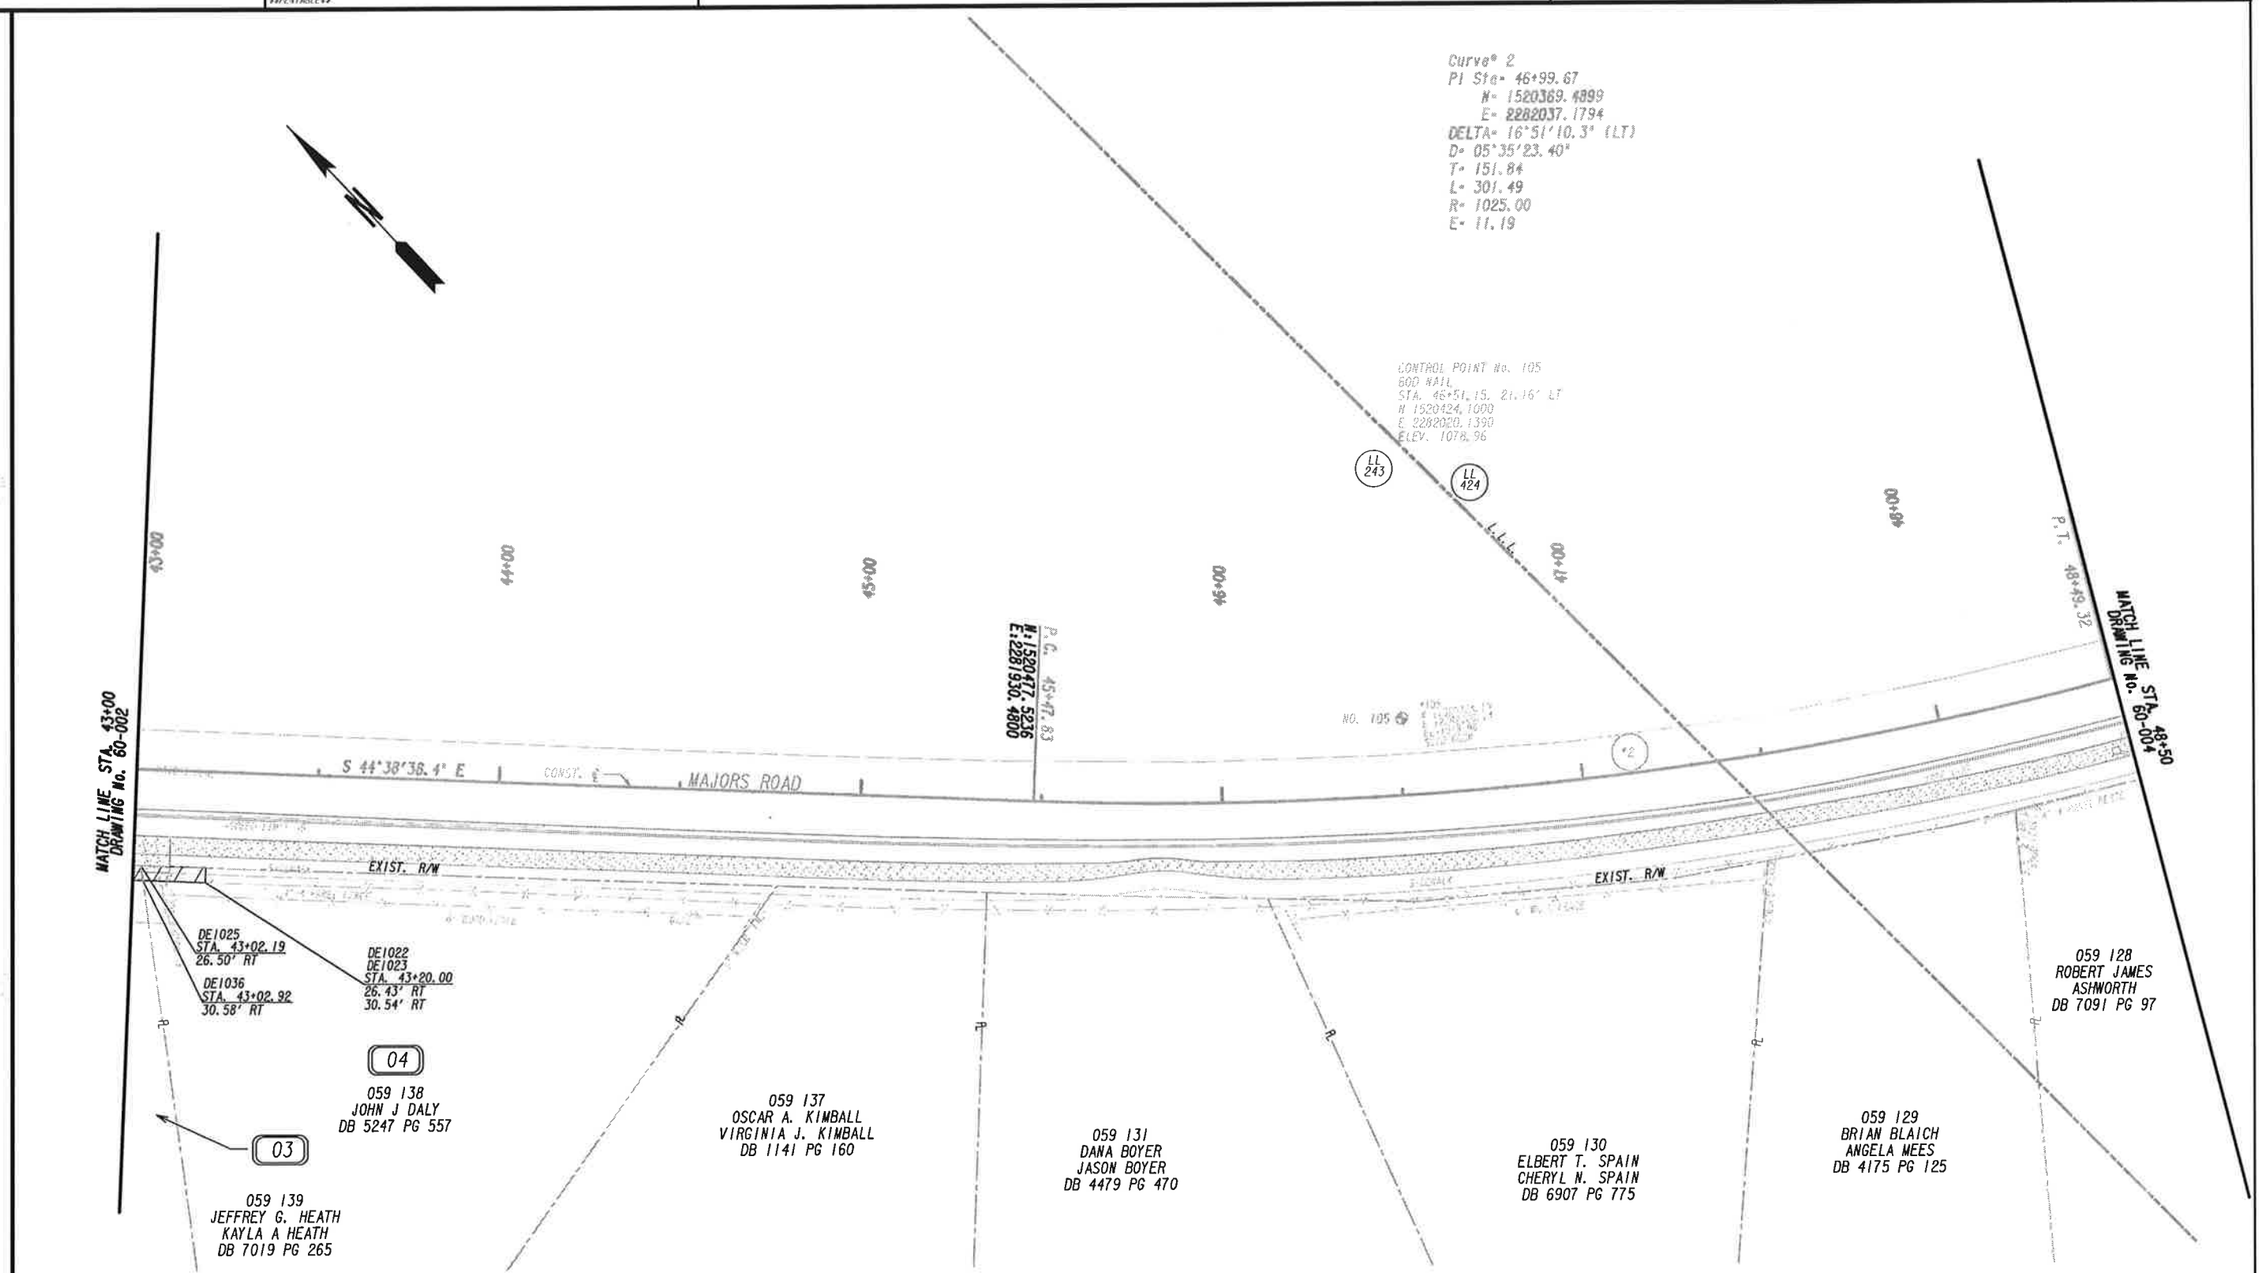

PROPERTY AND EXISTING R/W LINE
REQUIRED R/W LINE
CONSTRUCTION LIMITS
EASEMENT FOR CONSTR & MAINTENANCE OF SLOPES
EASEMENT FOR CONSTR OF SLOPES
EASEMENT FOR CONSTR OF DRIVES

BEGIN LIMIT OF ACCESS.....BLA
END LIMIT OF ACCESS.....ELA
LIMIT OF ACCESS
REQ'D R/W & LIMIT OF ACCESS
ORANGE BARRIER FENCE

Wolverton & Associates
Consulting Engineers + Land Surveyors
6745 Sugarloaf Parkway Suite 00 Duluth, Georgia 30097
Phone (770) 447-9999 Fax (770) 447-9270
www.wolvertonassoc.com

SCALE IN FEET
0 20 40 80

REVISION DATES

FORSYTH COUNTY
DEPARTMENT OF ENGINEERING

RIGHT OF WAY
PLANS

MAJORS ROAD WEST
SIDEWALK IMPROVEMENTS

DRAWING No.
60-003

12/14/2012 GPLN

15TP0093_60-0003.dgn 11/20/2015 9:14:25 AM

DATE$$$	TIME$$$	$PRF0$	DGN	COUNTY	PROJECT NUMBER	SHEET NO.	TOTAL SHEETS
$USER$		$$PENTABLE$$		FORSYTH			

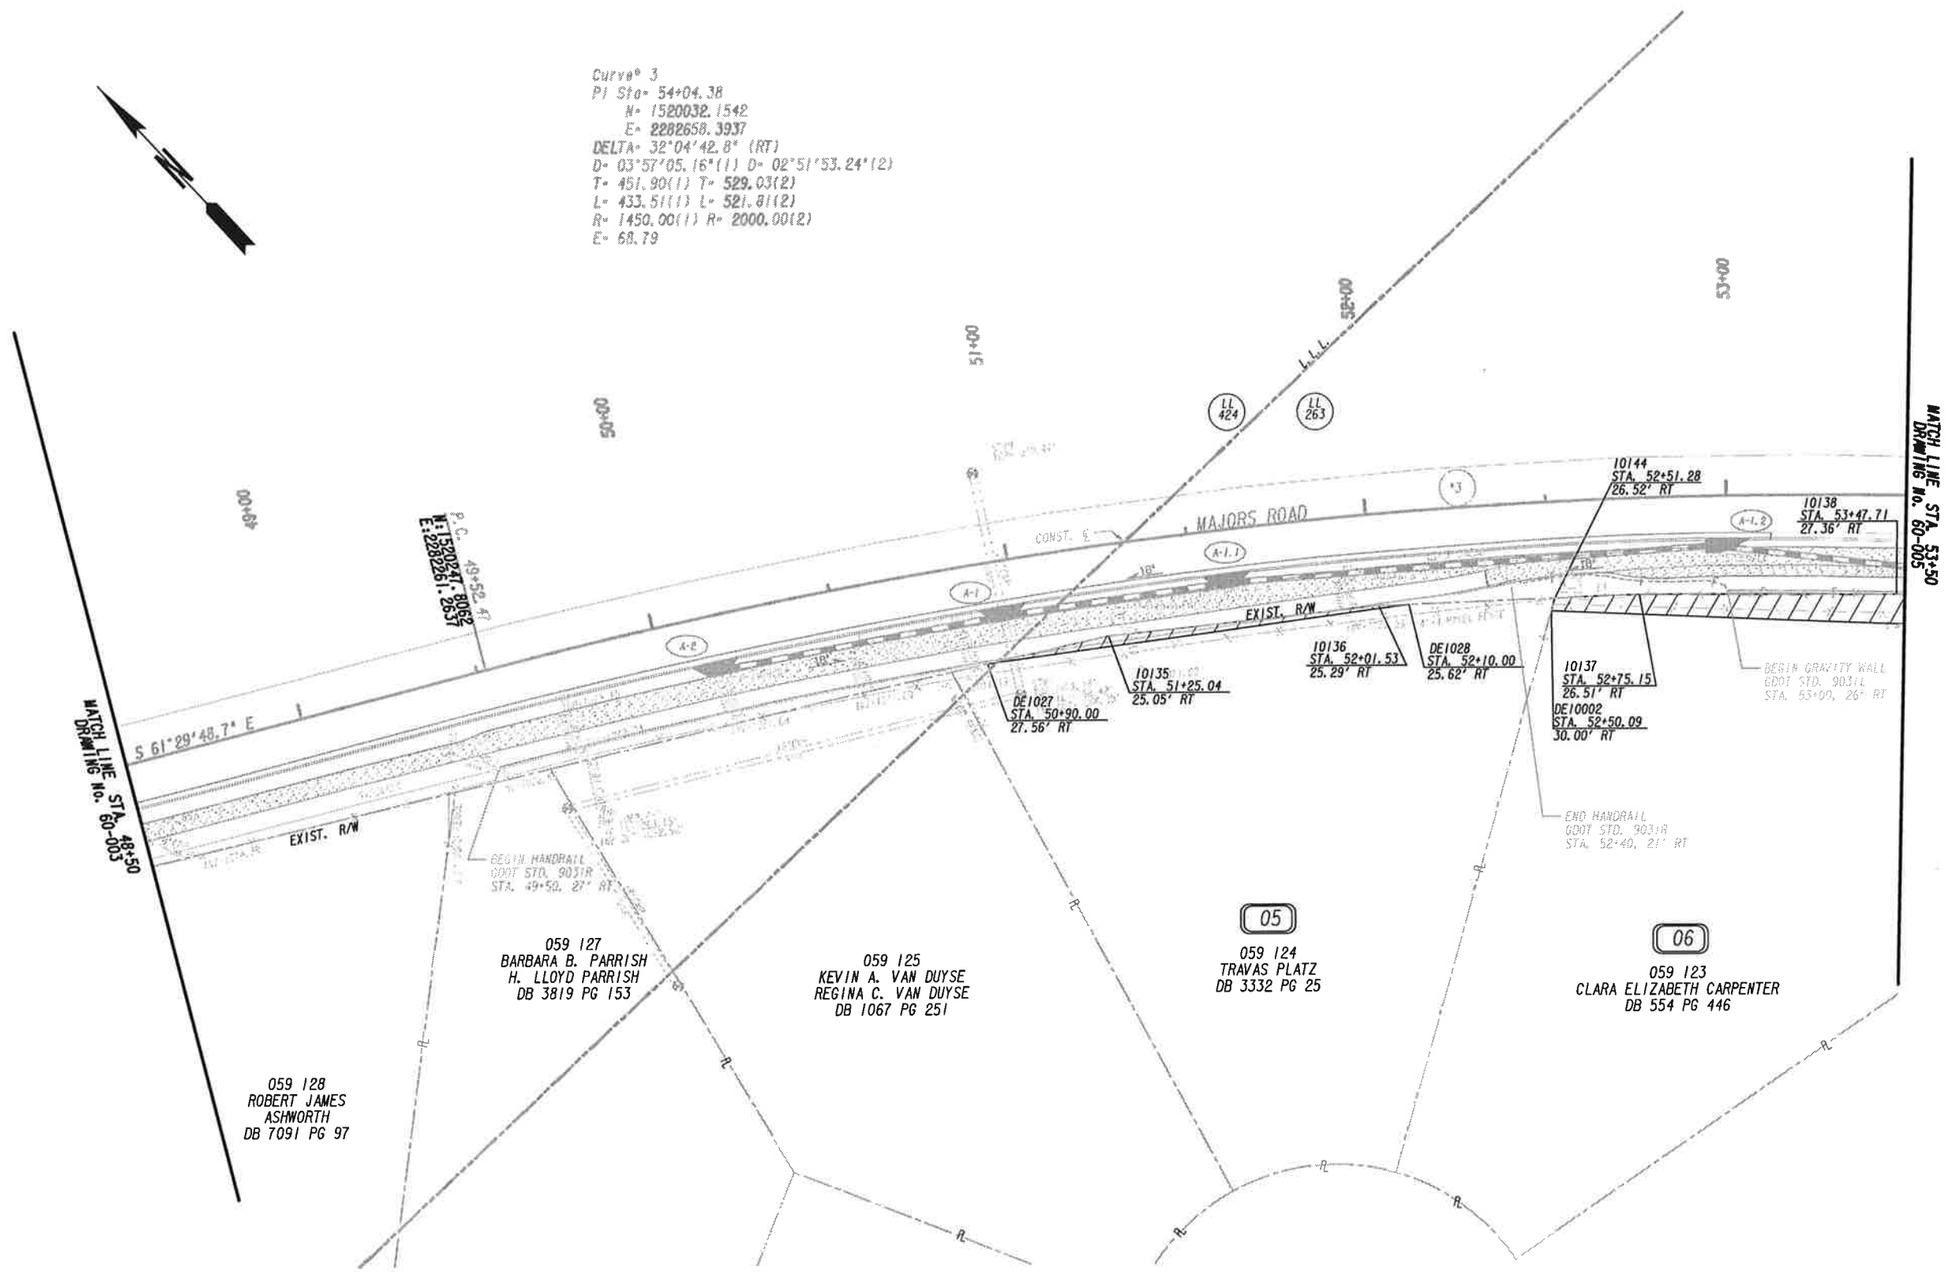

PROPERTY AND EXISTING R/W LINE	
REQUIRED R/W LINE	
CONSTRUCTION LIMITS	
EASEMENT FOR CONSTR & MAINTENANCE OF SLOPES	
EASEMENT FOR CONSTR OF SLOPES	
EASEMENT FOR CONSTR OF DRIVES	

BEGIN LIMIT OF ACCESS	BLA
END LIMIT OF ACCESS	ELA
LIMIT OF ACCESS	
REQ'D R/W & LIMIT OF ACCESS	
ORANGE BARRIER FENCE	

Wolverton & Associates
Consulting Engineers + Land Surveyors
6745 Sugarloaf Parkway - Suite 100 - Duluth, Georgia 30097
Phone (770) 447-9999 Fax (770) 447-9070
www.wolvertonassoc.com

SCALE IN FEET
0 20 40 80

REVISION DATES

FORSYTH COUNTY
DEPARTMENT OF ENGINEERING

RIGHT OF WAY
PLANS

MAJORS ROAD WEST
SIDEWALK IMPROVEMENTS

DRAWING No.
60-004

12/14/2012 GPLN

DATE$$$	TIME$$$	$PRF8$	$DG$$	COUNTY	PROJECT NUMBER	SHEET NO.	TOTAL SHEETS
$USER$		$$PENTABLE$$		FORSYTH			

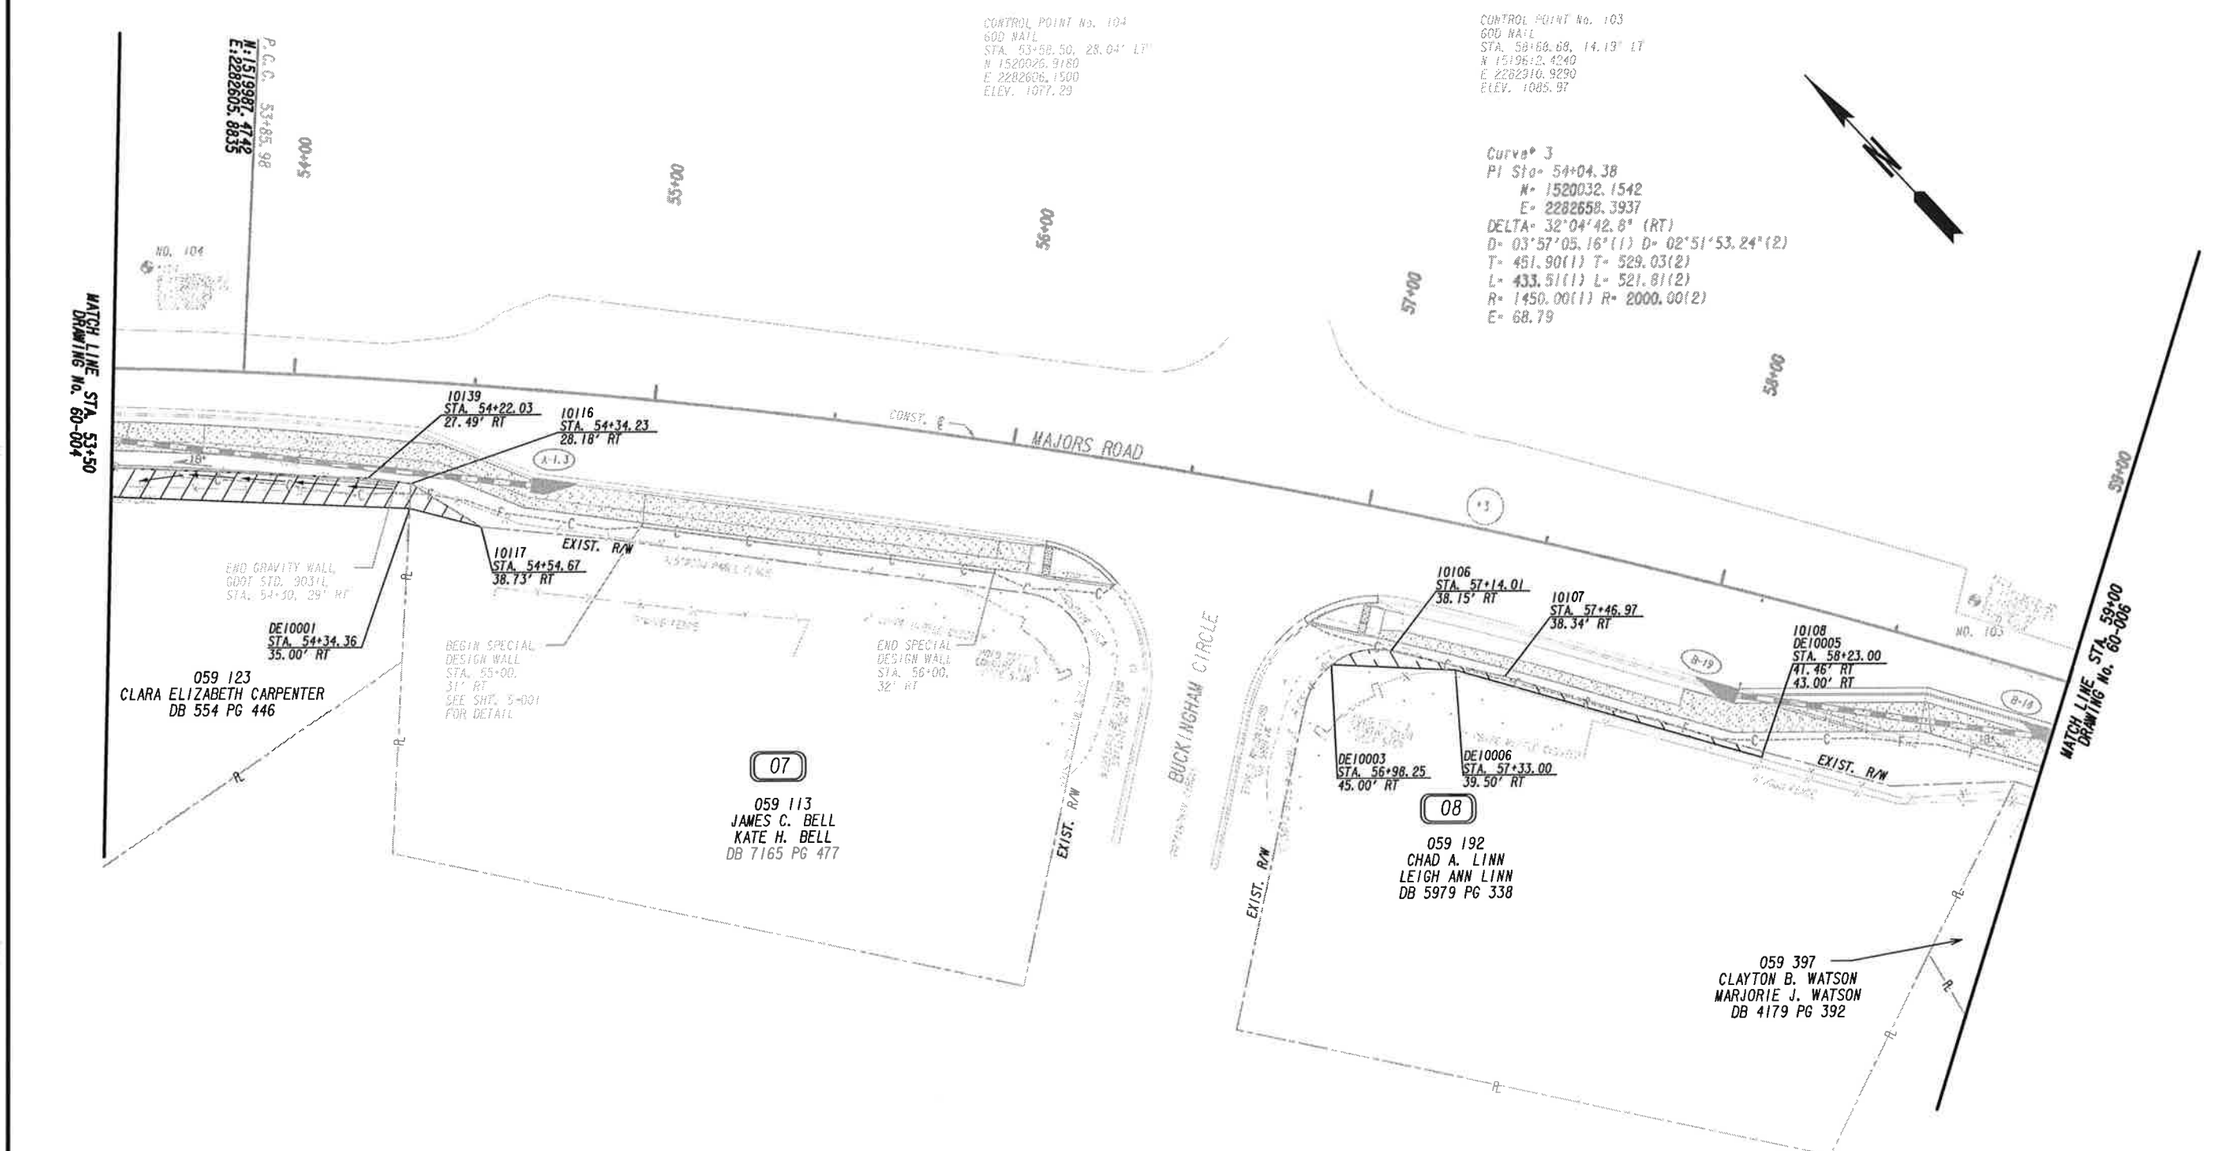

PROPERTY AND EXISTING R/W LINE
REQUIRED R/W LINE
CONSTRUCTION LIMITS
EASEMENT FOR CONSTR & MAINTENANCE OF SLOPES
EASEMENT FOR CONSTR OF SLOPES
EASEMENT FOR CONSTR OF DRIVES

BEGIN LIMIT OF ACCESS.....BLA
END LIMIT OF ACCESS.....ELA
LIMIT OF ACCESS
REQ'D R/W & LIMIT OF ACCESS
ORANGE BARRIER FENCE

Wolverton & Associates
Consulting Engineers + Land Surveyors
6745 Sugarloaf Parkway Suite 100 Duluth, Georgia 30097
Phone (770) 447-9999 Fax (770) 447-9970
www.wolvertonassoc.com

SCALE IN FEET
0 20 40 80

REVISION DATES

FORSYTH COUNTY
DEPARTMENT OF ENGINEERING

RIGHT OF WAY
PLANS

MAJORS ROAD WEST
SIDEWALK IMPROVEMENTS

DRAWING No.
60-005

12/14/2012 GPLN

15TP0093_60-0005.dgn 11/20/2015 9:14:34 AM

DATE$$$ TIME$$$	$PRF8$	$DG#$	COUNTY	PROJECT NUMBER	SHEET NO.	TOTAL SHEETS
$USER$	$$PENTABLE$$		FORSYTH			

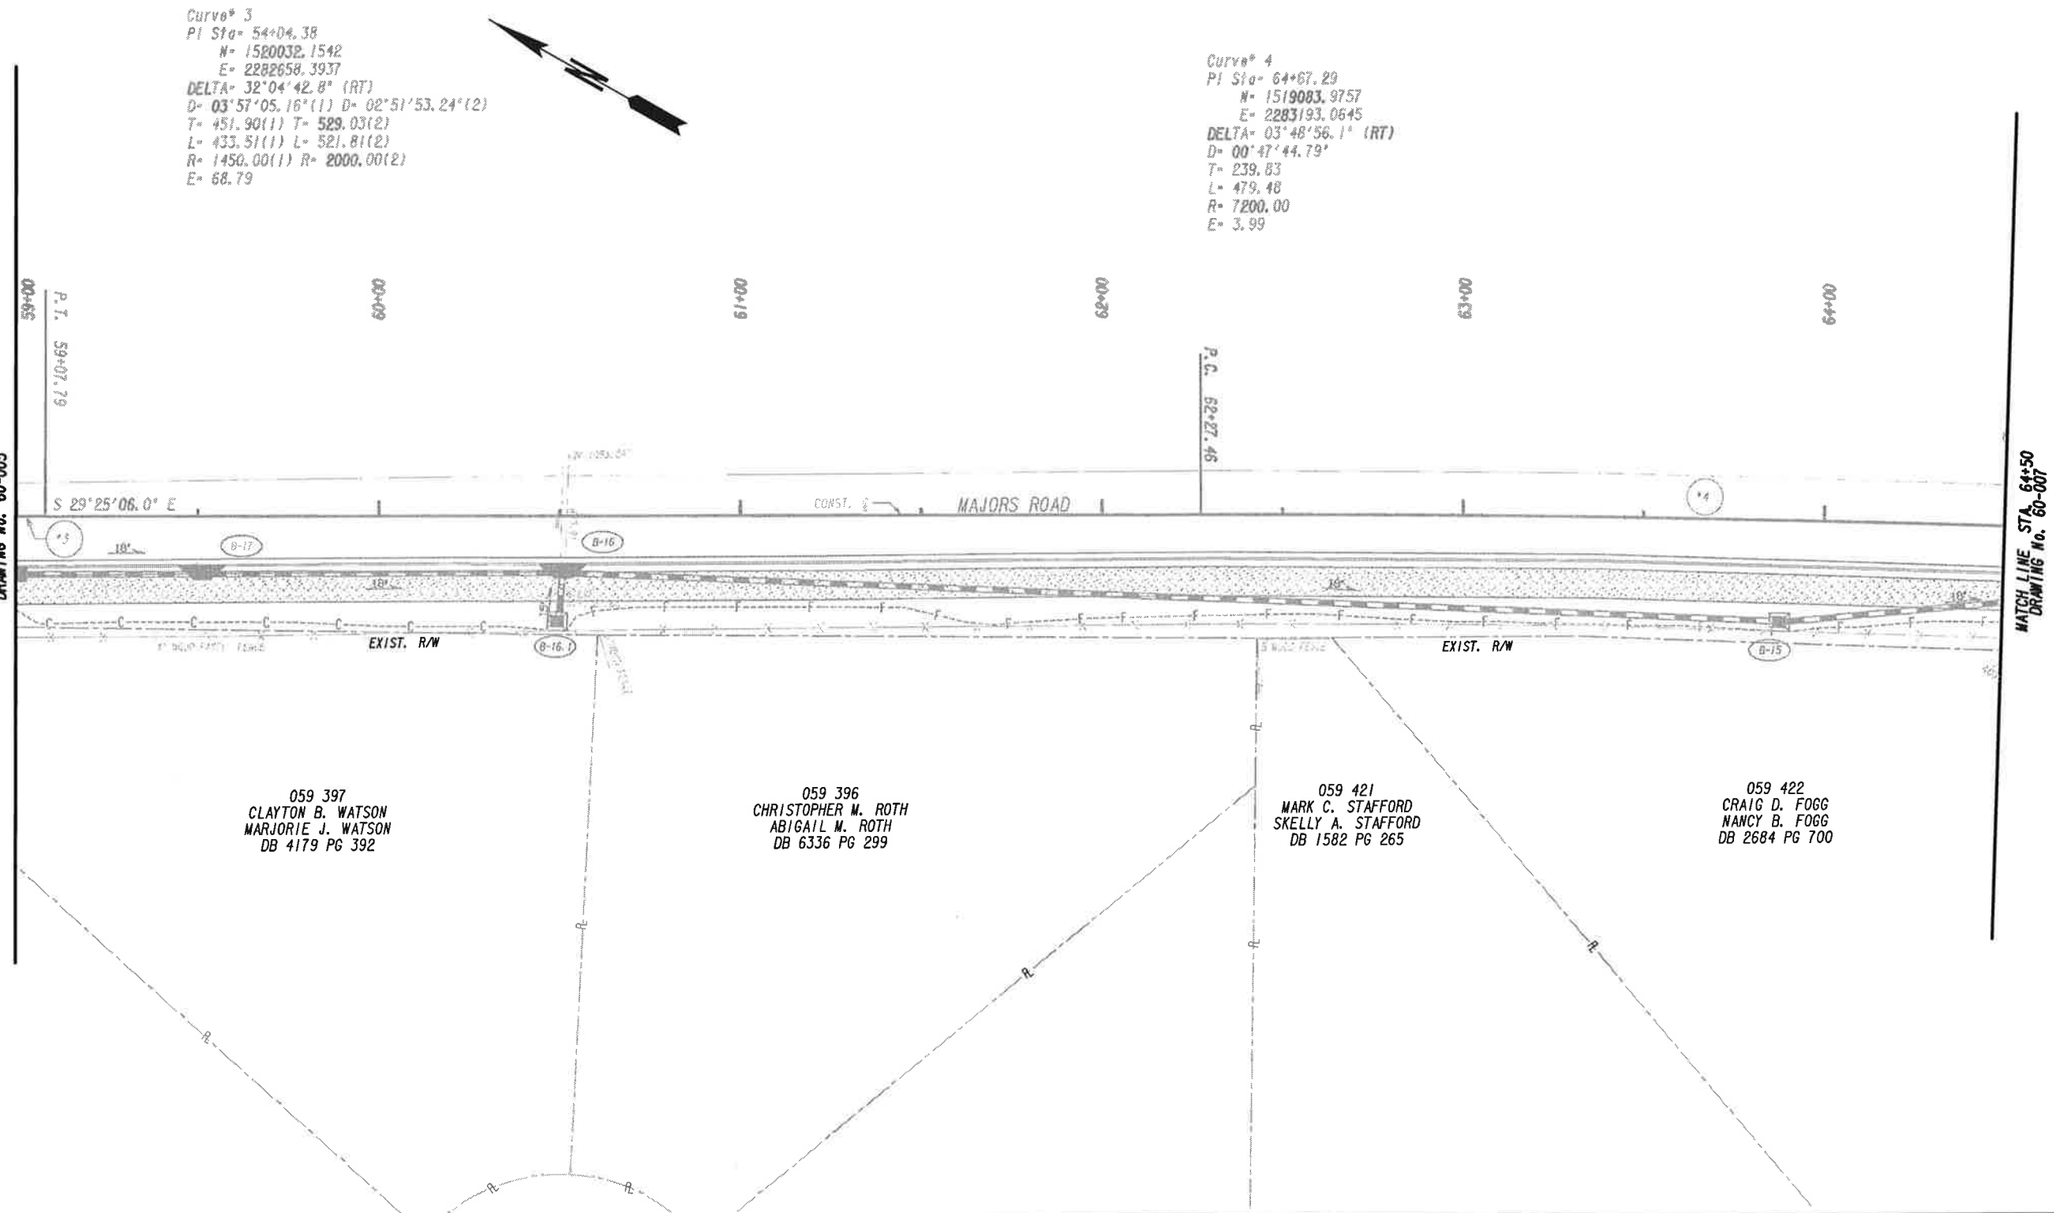

PROPERTY AND EXISTING R/W LINE
REQUIRED R/W LINE
CONSTRUCTION LIMITS
EASEMENT FOR CONSTR & MAINTENANCE OF SLOPES
EASEMENT FOR CONSTR OF SLOPES
EASEMENT FOR CONSTR OF DRIVES

BEGIN LIMIT OF ACCESS.....BLA
END LIMIT OF ACCESS.....ELA
LIMIT OF ACCESS
REQ'D R/W & LIMIT OF ACCESS
ORANGE BARRIER FENCE

Wolverton & Associates
Consulting Engineers • Land Surveyors
6745 Sugarloaf Parkway • Suite 100 • Duluth, Georgia 30097
Phone (770) 497-9999 Fax (770) 497-9070
www.wolvertonassoc.com

SCALE IN FEET
0 20 40 80

REVISION DATES

FORSYTH COUNTY
DEPARTMENT OF ENGINEERING

RIGHT OF WAY
PLANS

MAJORS ROAD WEST
SIDEWALK IMPROVEMENTS

DRAWING No.
60-006

12/14/2012 GPLW

15TP0093_60-0006.dgn 11/20/2015 9:14:38 AM

DATE$$$	TIME$$$	$PRFB$	DGN	COUNTY	PROJECT NUMBER	SHEET NO.	TOTAL SHEETS
$USER$		$$PENTABLE$$		FORSYTH			

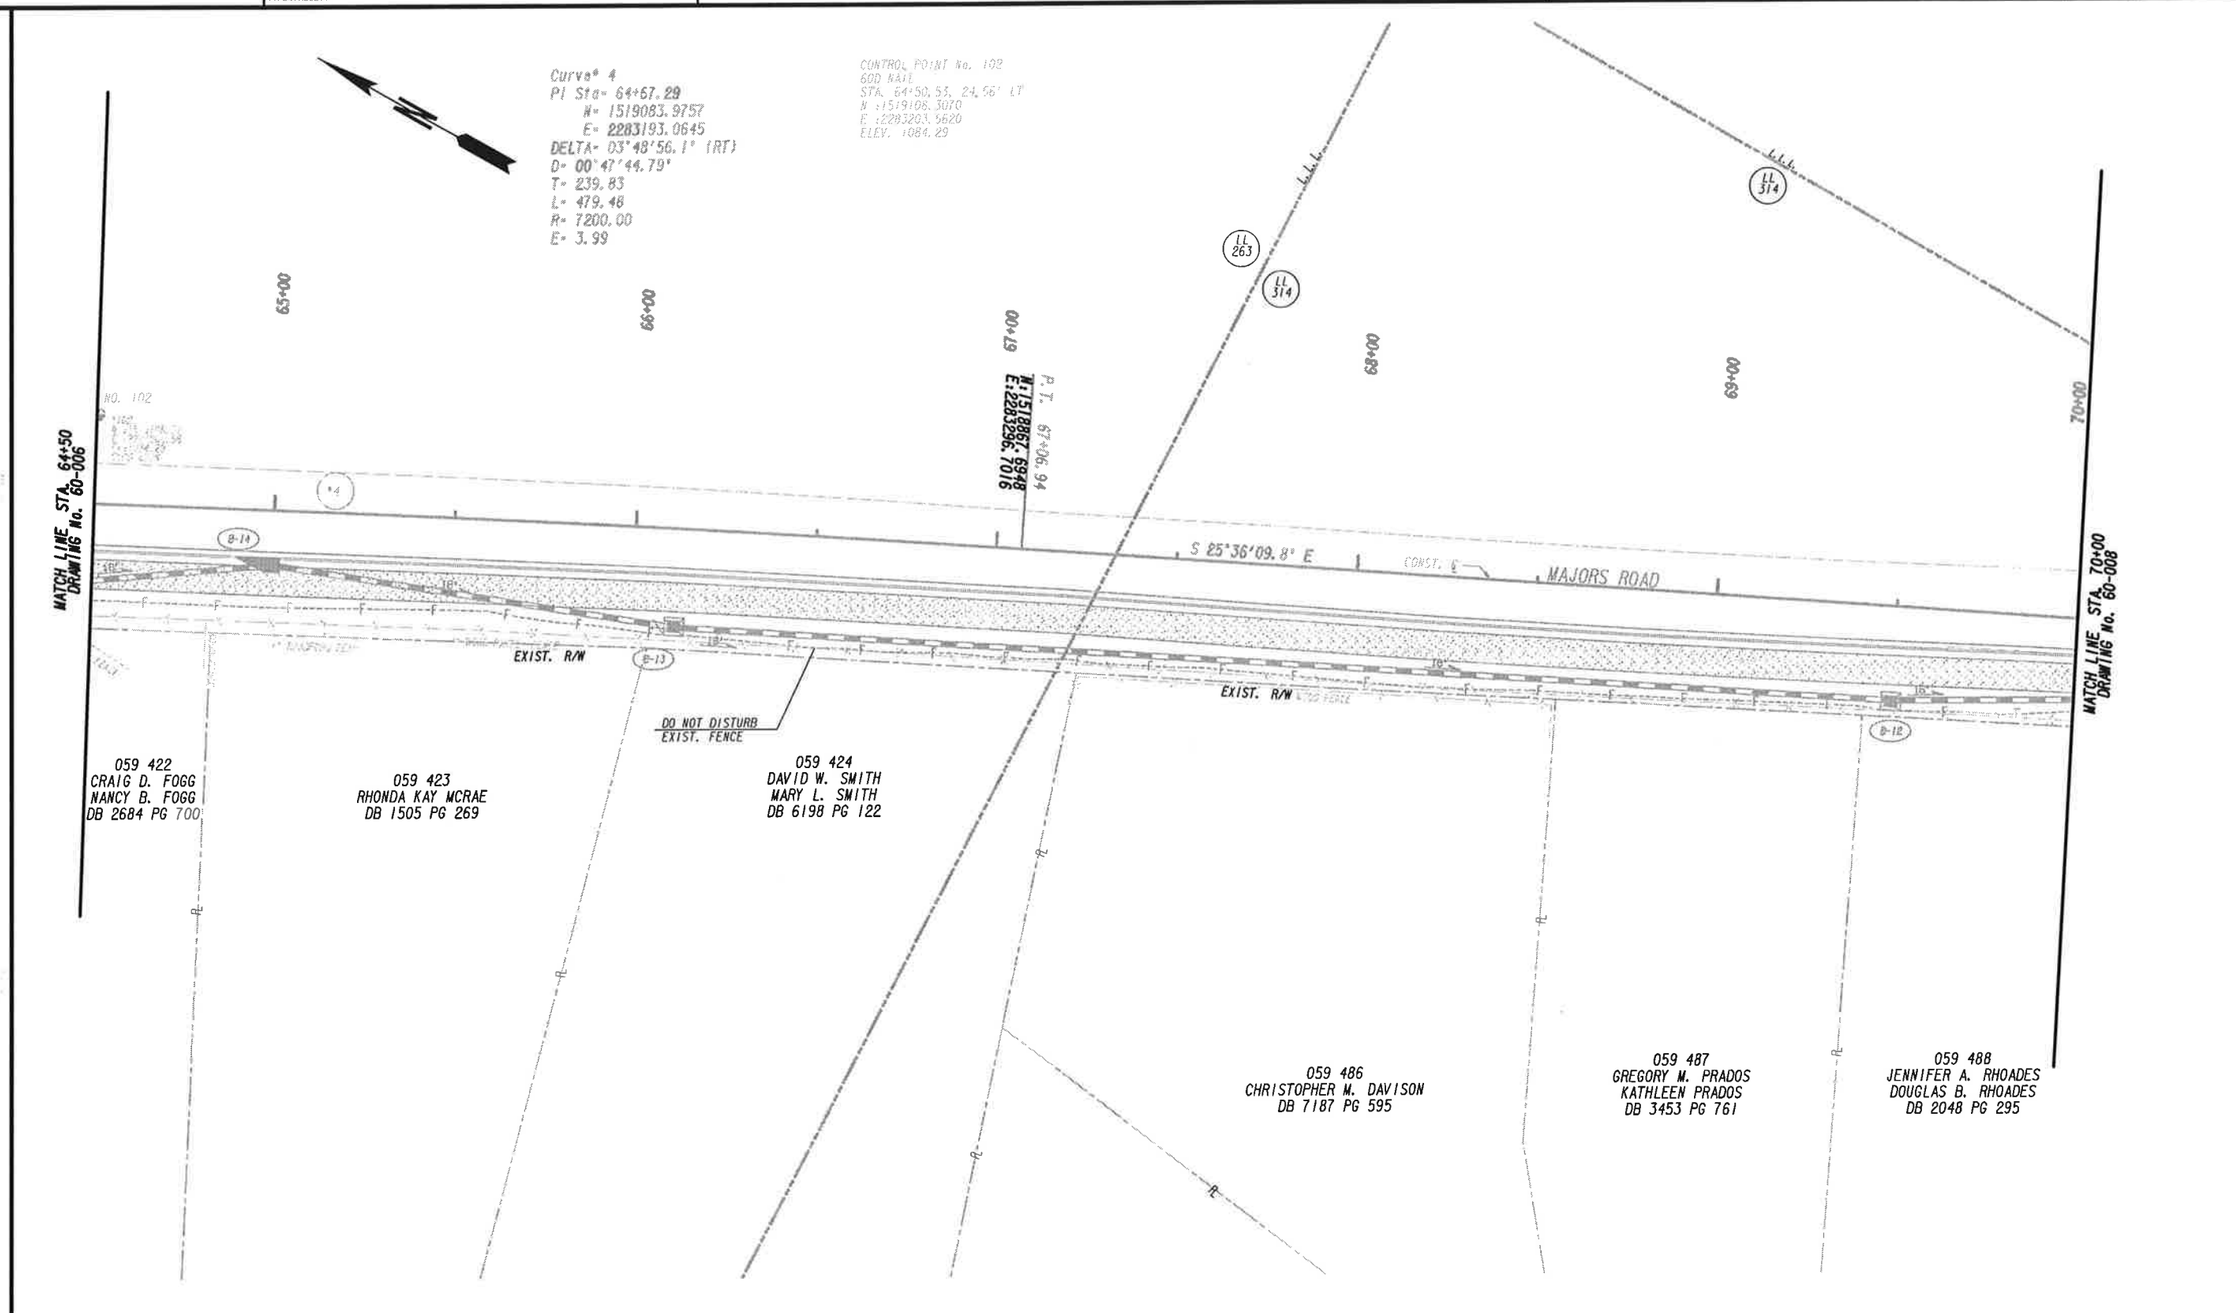

PROPERTY AND EXISTING R/W LINE
REQUIRED R/W LINE
CONSTRUCTION LIMITS
EASEMENT FOR CONSTR & MAINTENANCE OF SLOPES
EASEMENT FOR CONSTR OF SLOPES
EASEMENT FOR CONSTR OF DRIVES

BEGIN LIMIT OF ACCESS.....BLA
END LIMIT OF ACCESS.....ELA
LIMIT OF ACCESS
REQ'D R/W & LIMIT OF ACCESS
ORANGE BARRIER FENCE

Wolverton & Associates
Consulting Engineers + Land Surveyors
6745 Sugarloaf Parkway - Suite 100 - Duluth, Georgia 30097
Phone (770) 497-9999 - Fax (770) 497-9070
www.wolvertonassoc.com

SCALE IN FEET
0 20 40 80

REVISION DATES

FORSYTH COUNTY
DEPARTMENT OF ENGINEERING

RIGHT OF WAY
PLANS

MAJORS ROAD WEST
SIDEWALK IMPROVEMENTS

DRAWING No.
60-007

12/14/2012 GPLN

15TP0093_60-0007.dgn 11/20/2015 9:14:43 AM

DATE$$$	TIME$$$	$PRF$$	DGN	COUNTY	PROJECT NUMBER	SHEET NO.	TOTAL SHEETS
$USER$		$$PENTABLE$$		FORSYTH			

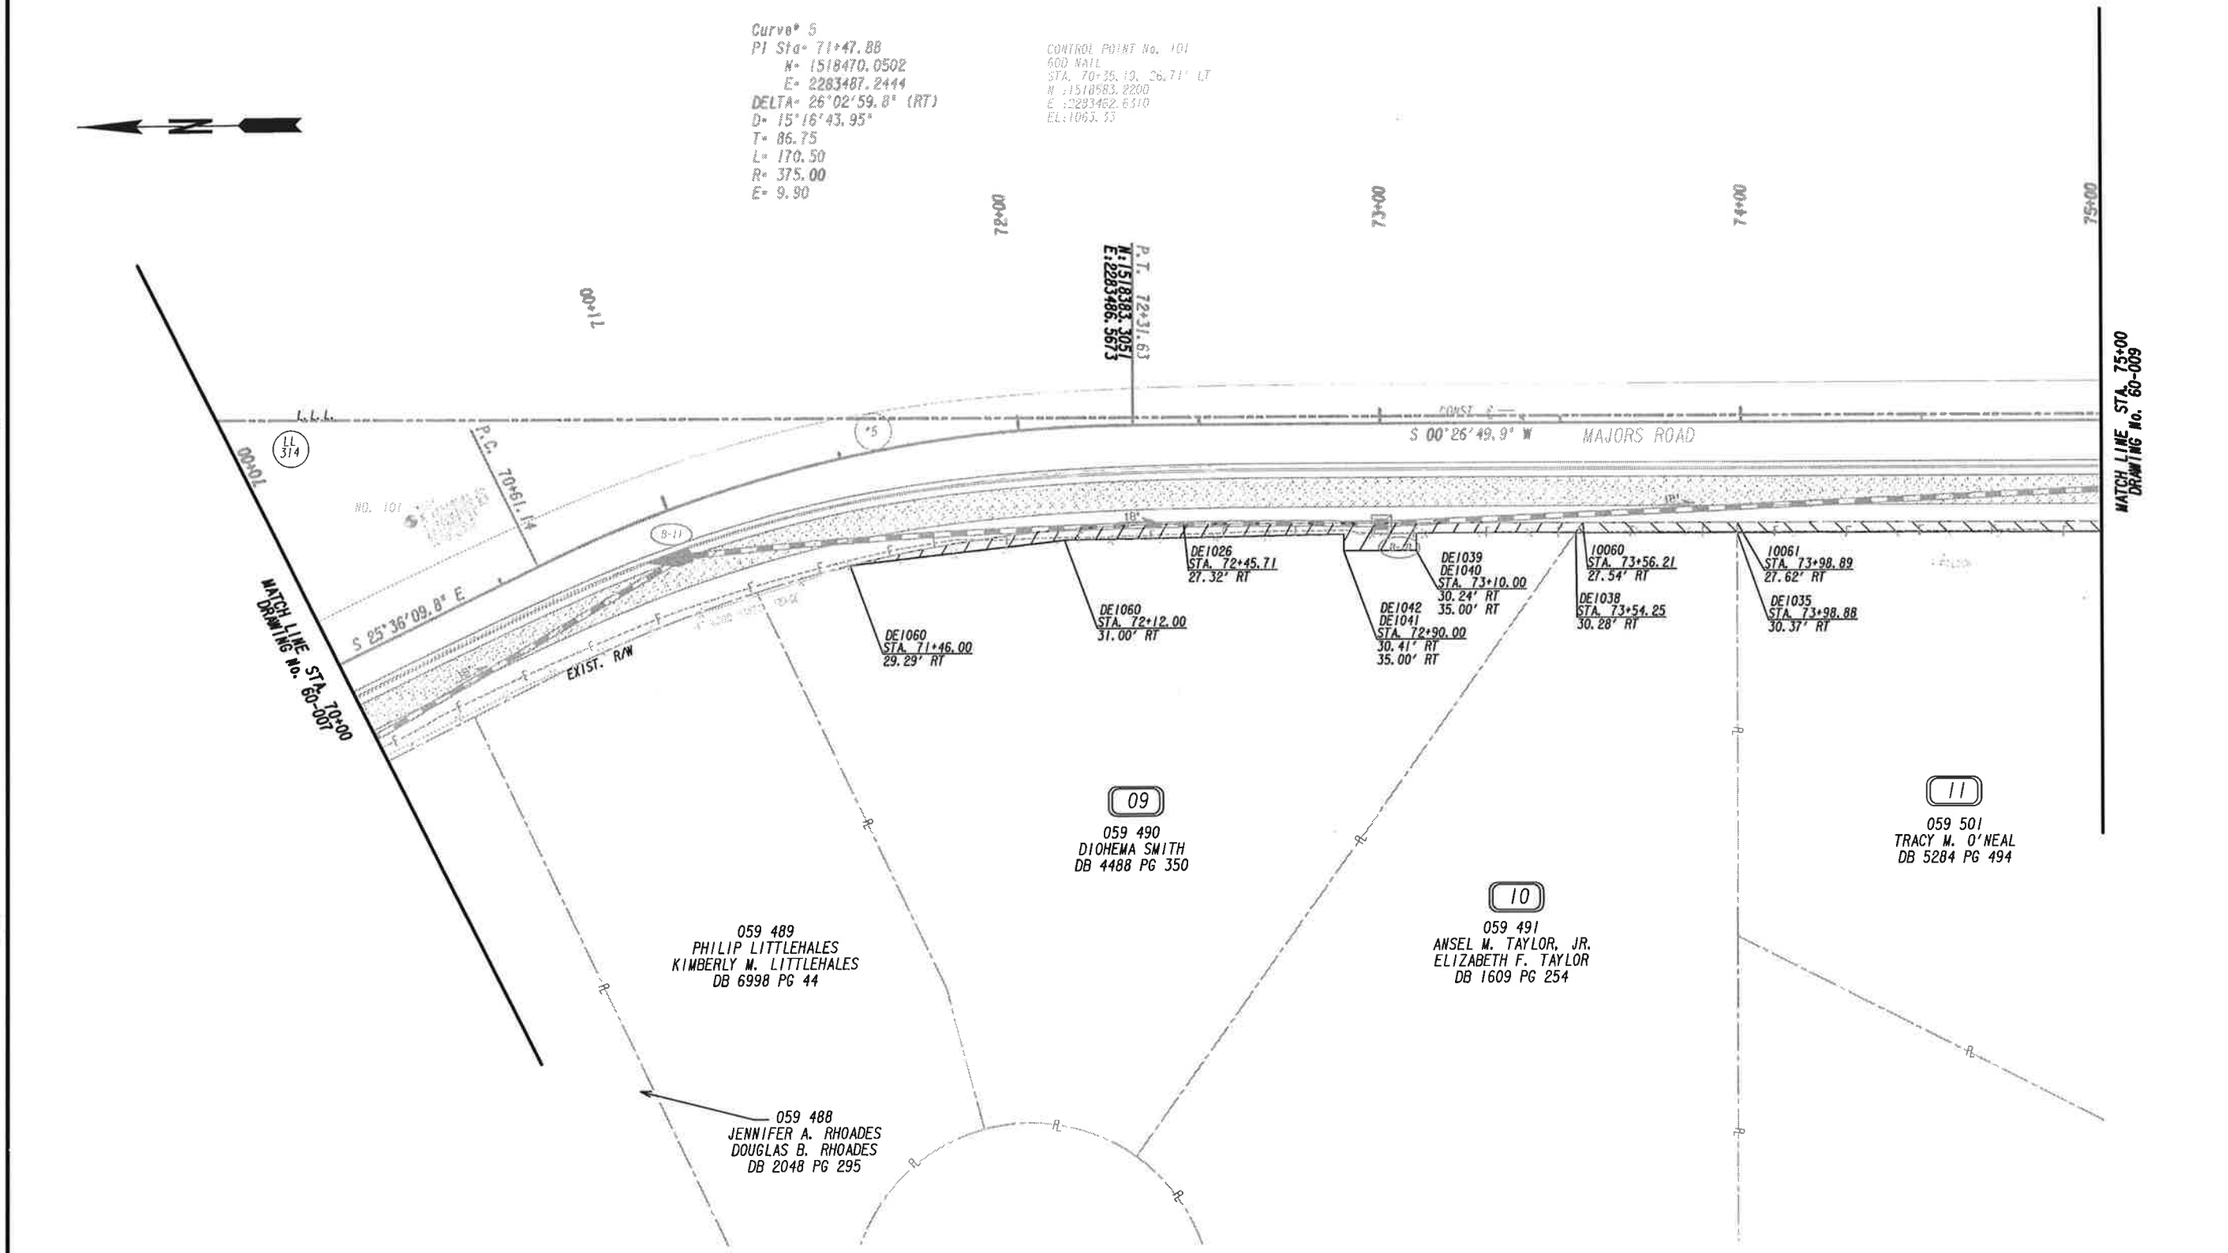

PROPERTY AND EXISTING R/W LINE
REQUIRED R/W LINE
CONSTRUCTION LIMITS
EASEMENT FOR CONSTR & MAINTENANCE OF SLOPES
EASEMENT FOR CONSTR OF SLOPES
EASEMENT FOR CONSTR OF DRIVES

BEGIN LIMIT OF ACCESS.....BLA
END LIMIT OF ACCESS.....ELA
LIMIT OF ACCESS
REQ'D R/W & LIMIT OF ACCESS
ORANGE BARRIER FENCE

Wolverton & Associates
Consulting Engineers + Land Surveyors
6745 Sugarloaf Parkway Suite 100 Duluth, Georgia 30097
Phone (770) 447-9999 Fax (770) 447-9270
www.wolvertonassoc.com

SCALE IN FEET
0 20 40 80

REVISION DATES

FORSYTH COUNTY
DEPARTMENT OF ENGINEERING

RIGHT OF WAY PLANS

MAJORS ROAD WEST
SIDEWALK IMPROVEMENTS

DRAWING No. 60-008

12/14/2012 GPLN

15TP0093_60-0008.dgn 11/20/2015 9:14:47 AM

DATE$$$	TIME$$$	$PRFB$	DGN	COUNTY	PROJECT NUMBER	SHEET NO.	TOTAL SHEETS
$USER$		$$PENTABLE$$		FORSYTH			

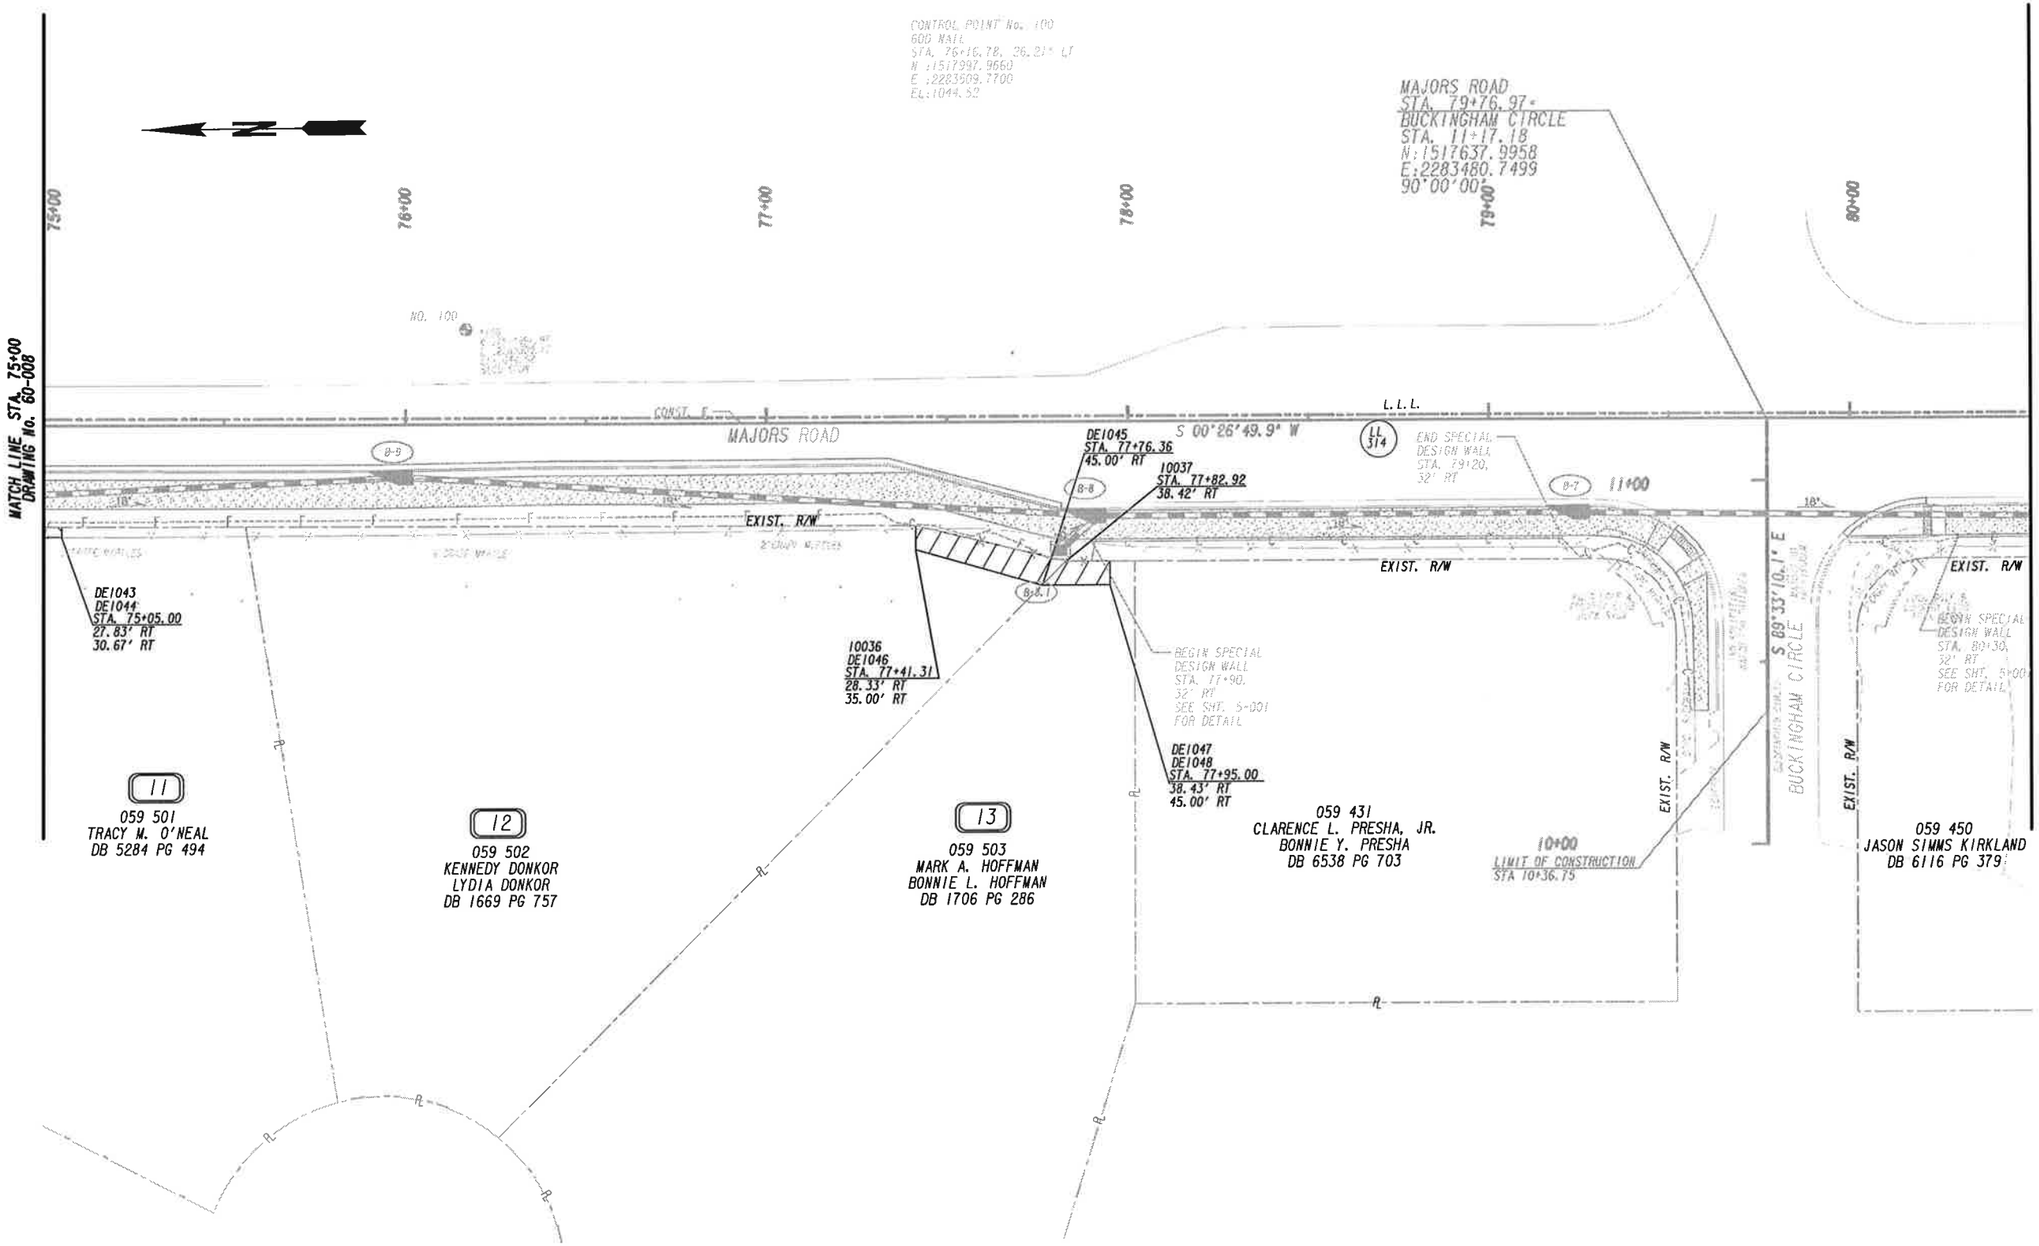

PROPERTY AND EXISTING R/W LINE
REQUIRED R/W LINE
CONSTRUCTION LIMITS
EASEMENT FOR CONSTR & MAINTENANCE OF SLOPES
EASEMENT FOR CONSTR OF SLOPES
EASEMENT FOR CONSTR OF DRIVES

BEGIN LIMIT OF ACCESS.....BLA
END LIMIT OF ACCESS.....ELA
LIMIT OF ACCESS
REQ'D R/W & LIMIT OF ACCESS
ORANGE BARRIER FENCE

Wolverton & Associates
Consulting Engineers + Land Surveyors
6170 Sugarloaf Parkway - Suite 100 - Duluth, Georgia 30097
Phone (770) 447-9999 Fax (770) 447-9070
www.wolvertonassoc.com

SCALE IN FEET
0 20 40 80

REVISION DATES

FORSYTH COUNTY
DEPARTMENT OF ENGINEERING

RIGHT OF WAY PLANS

MAJORS ROAD WEST
SIDEWALK IMPROVEMENTS

DRAWING No.
60-009

12/14/2012 GPLN

15TP0093_60-0009.dgn 11/20/2015 9:14:51 AM

DATE$$$	TIME$$$	$PRFB$	DGN	COUNTY	PROJECT NUMBER	SHEET NO.	TOTAL SHEETS
$USER$		$$PENTABLE$$		FORSYTH			

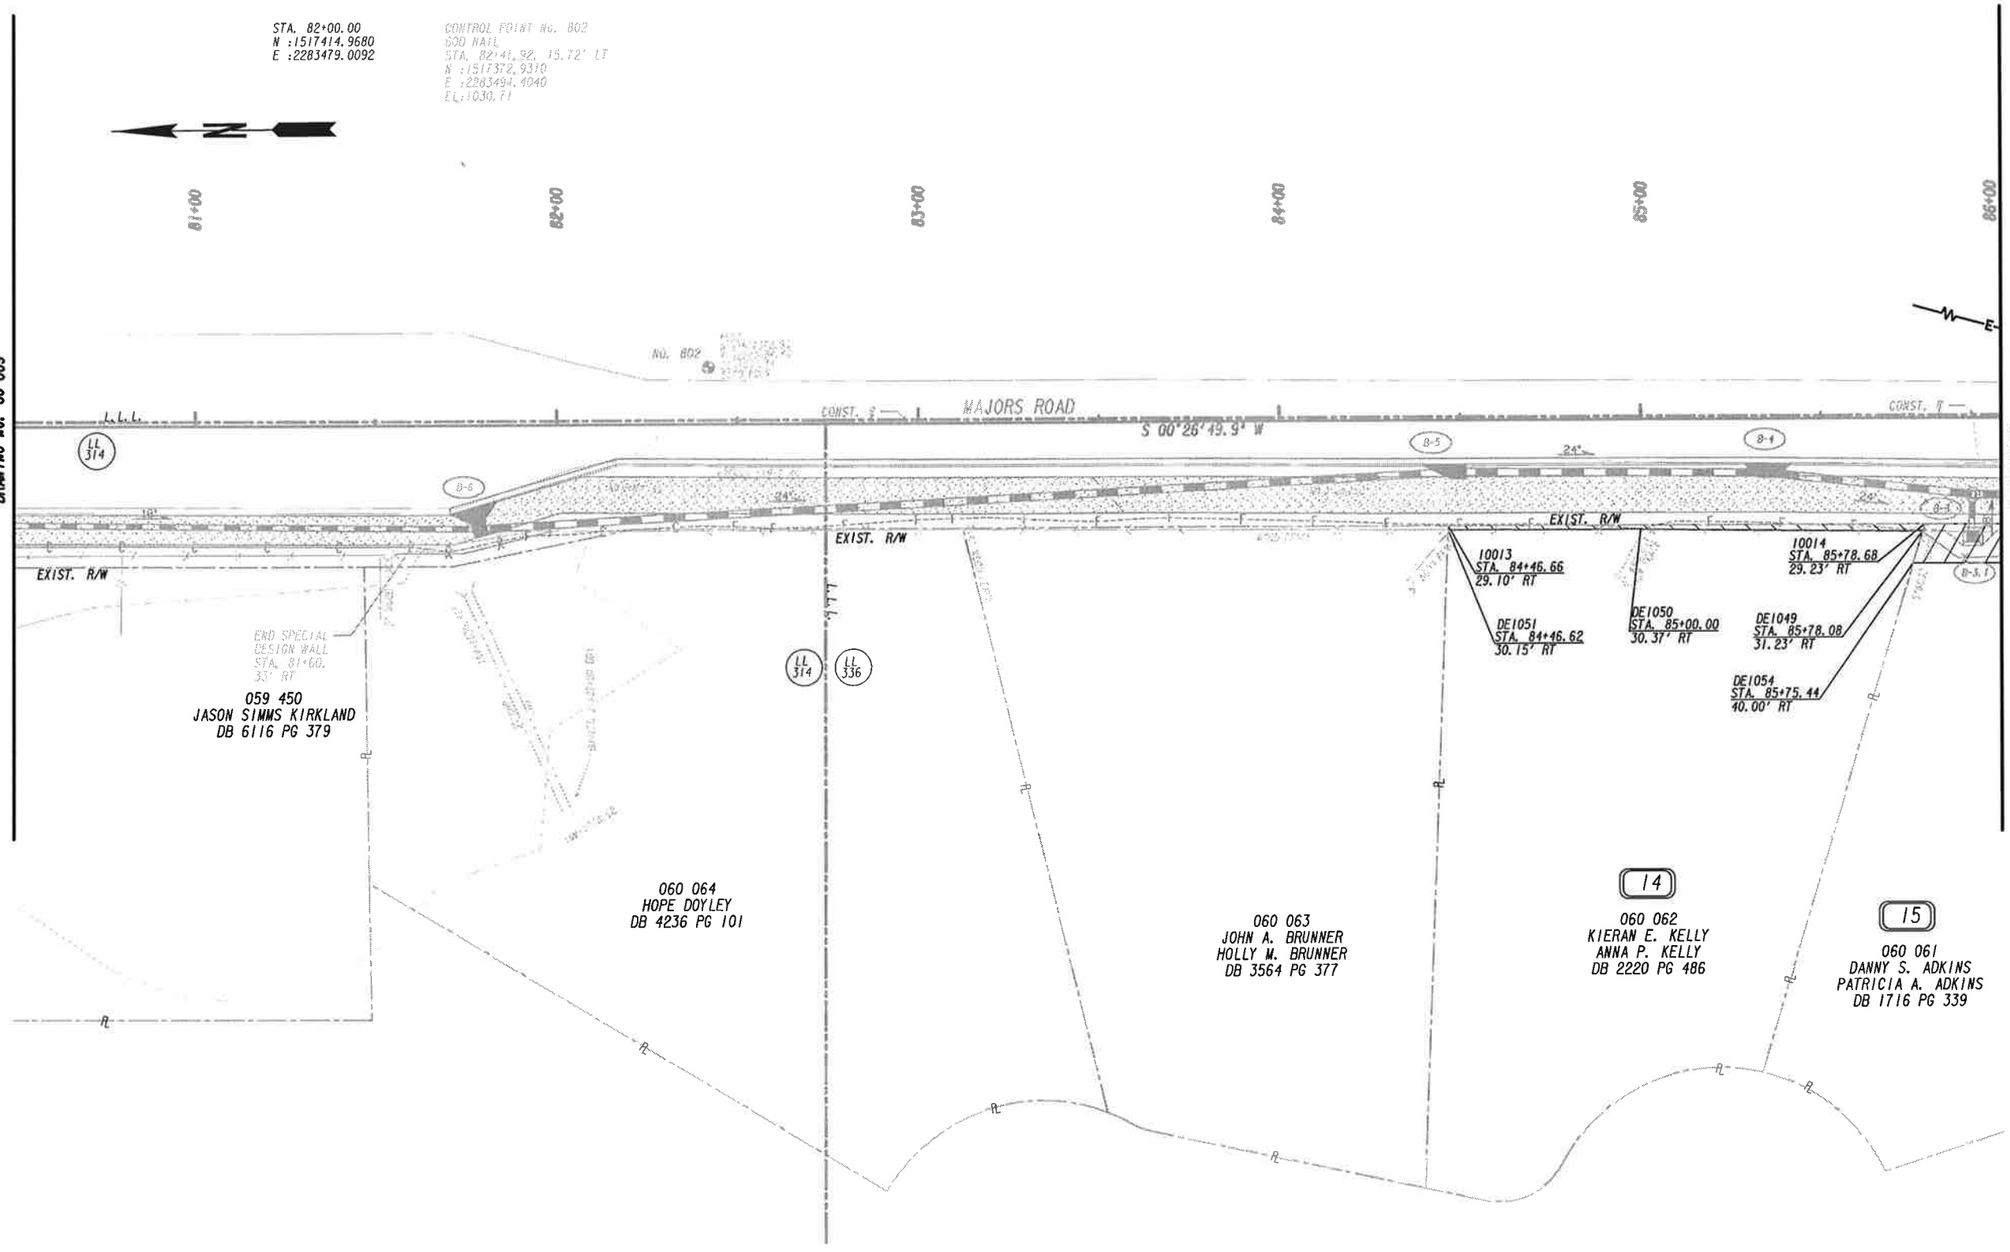

PROPERTY AND EXISTING R/W LINE	
REQUIRED R/W LINE	
CONSTRUCTION LIMITS	
EASEMENT FOR CONSTR & MAINTENANCE OF SLOPES	
EASEMENT FOR CONSTR OF SLOPES	
EASEMENT FOR CONSTR OF DRIVES	

BEGIN LIMIT OF ACCESS	BLA
END LIMIT OF ACCESS	ELA
LIMIT OF ACCESS	
REQ'D R/W & LIMIT OF ACCESS	
ORANGE BARRIER FENCE	

Wolverton & Associates
Consulting Engineers • Land Surveyors
6745 Sugarloaf Parkway Suite 100 Duluth, Georgia 30097
Phone: (770) 447-8999 Fax: (770) 447-9070
www.wolverton-associates.com

SCALE IN FEET
0 20 40 80

REVISION DATES

FORSYTH COUNTY
DEPARTMENT OF ENGINEERING

RIGHT OF WAY
PLANS

MAJORS ROAD WEST
SIDEWALK IMPROVEMENTS

DRAWING No.
60-010

12/14/2012 GPLN

15TP0093_60-0010.dgn 11/20/2015 9:14:55 AM

DATE$$$	TIME$$$	RFS	DGN	COUNTY	PROJECT NUMBER	SHEET NO.	TOTAL SHEETS
$USER$		$$PENTABLE$$		FORSYTH			

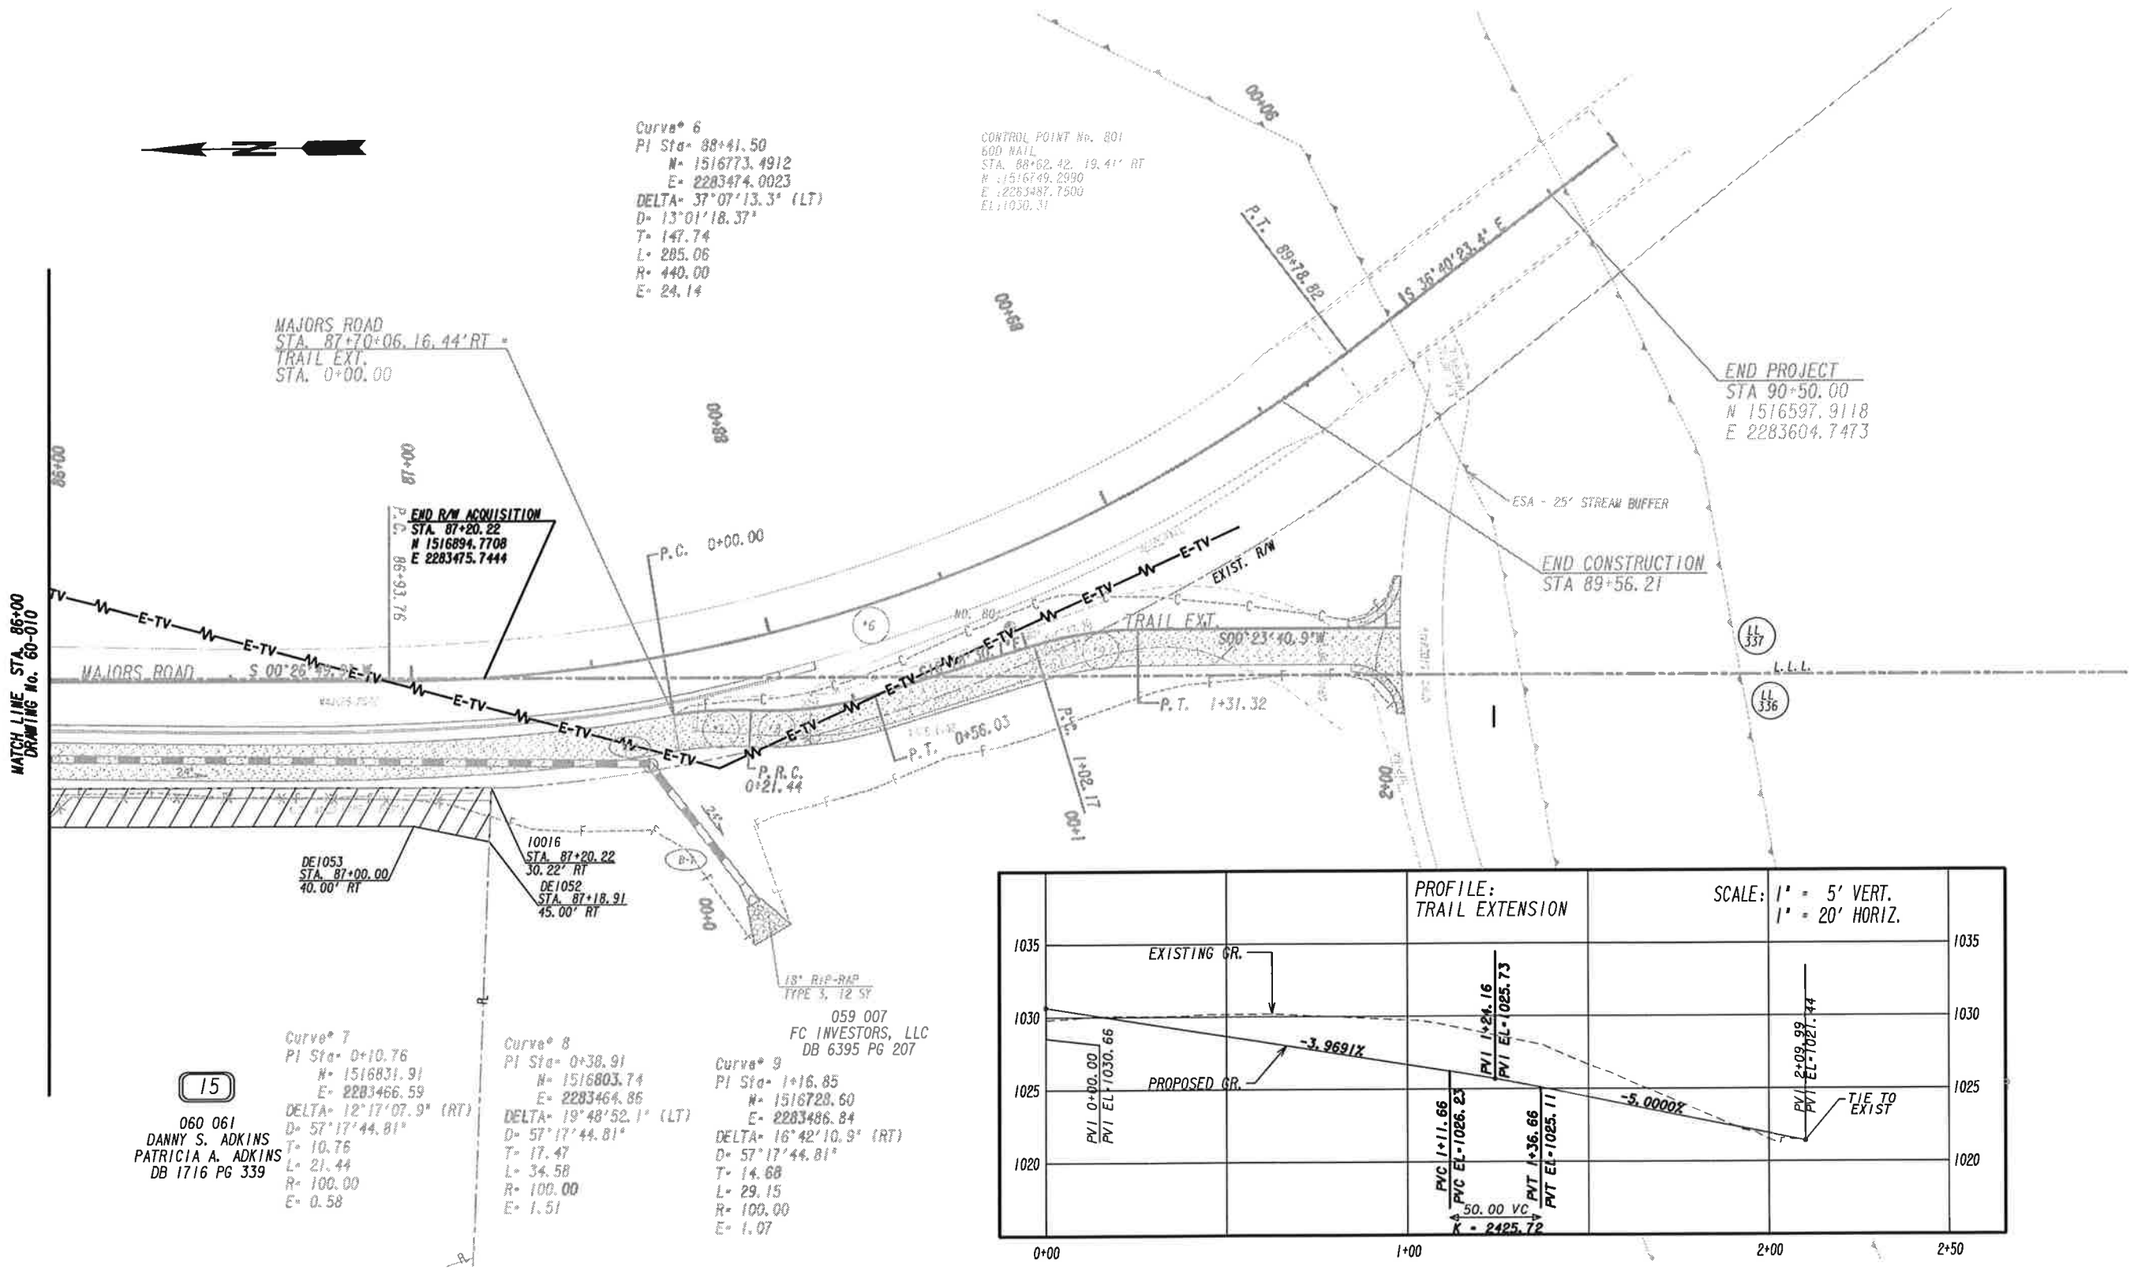

PROPERTY AND EXISTING R/W LINE
REQUIRED R/W LINE
CONSTRUCTION LIMITS
EASEMENT FOR CONSTR & MAINTENANCE OF SLOPES
EASEMENT FOR CONSTR OF SLOPES
EASEMENT FOR CONSTR OF DRIVES

BEGIN LIMIT OF ACCESS.....BLA
END LIMIT OF ACCESS.....ELA
LIMIT OF ACCESS
REQ'D R/W & LIMIT OF ACCESS
ORANGE BARRIER FENCE

Wolverton & Associates
Consulting Engineers + Land Surveyors
6745 Sugarloaf Parkway Suite 100 Duluth, Georgia 30097
Phone (770) 447-9999 Fax (770) 447-9070
www.wolvertonassoc.com

SCALE IN FEET
0 20 40 80

REVISION DATES

FORSYTH COUNTY
DEPARTMENT OF ENGINEERING

RIGHT OF WAY PLANS
MAJORS ROAD WEST
SIDEWALK IMPROVEMENTS

DRAWING No. 60-011

12/14/2012 GPLW

15TP0093_60-0011.dgn 11/20/2015 9:14:59 AM