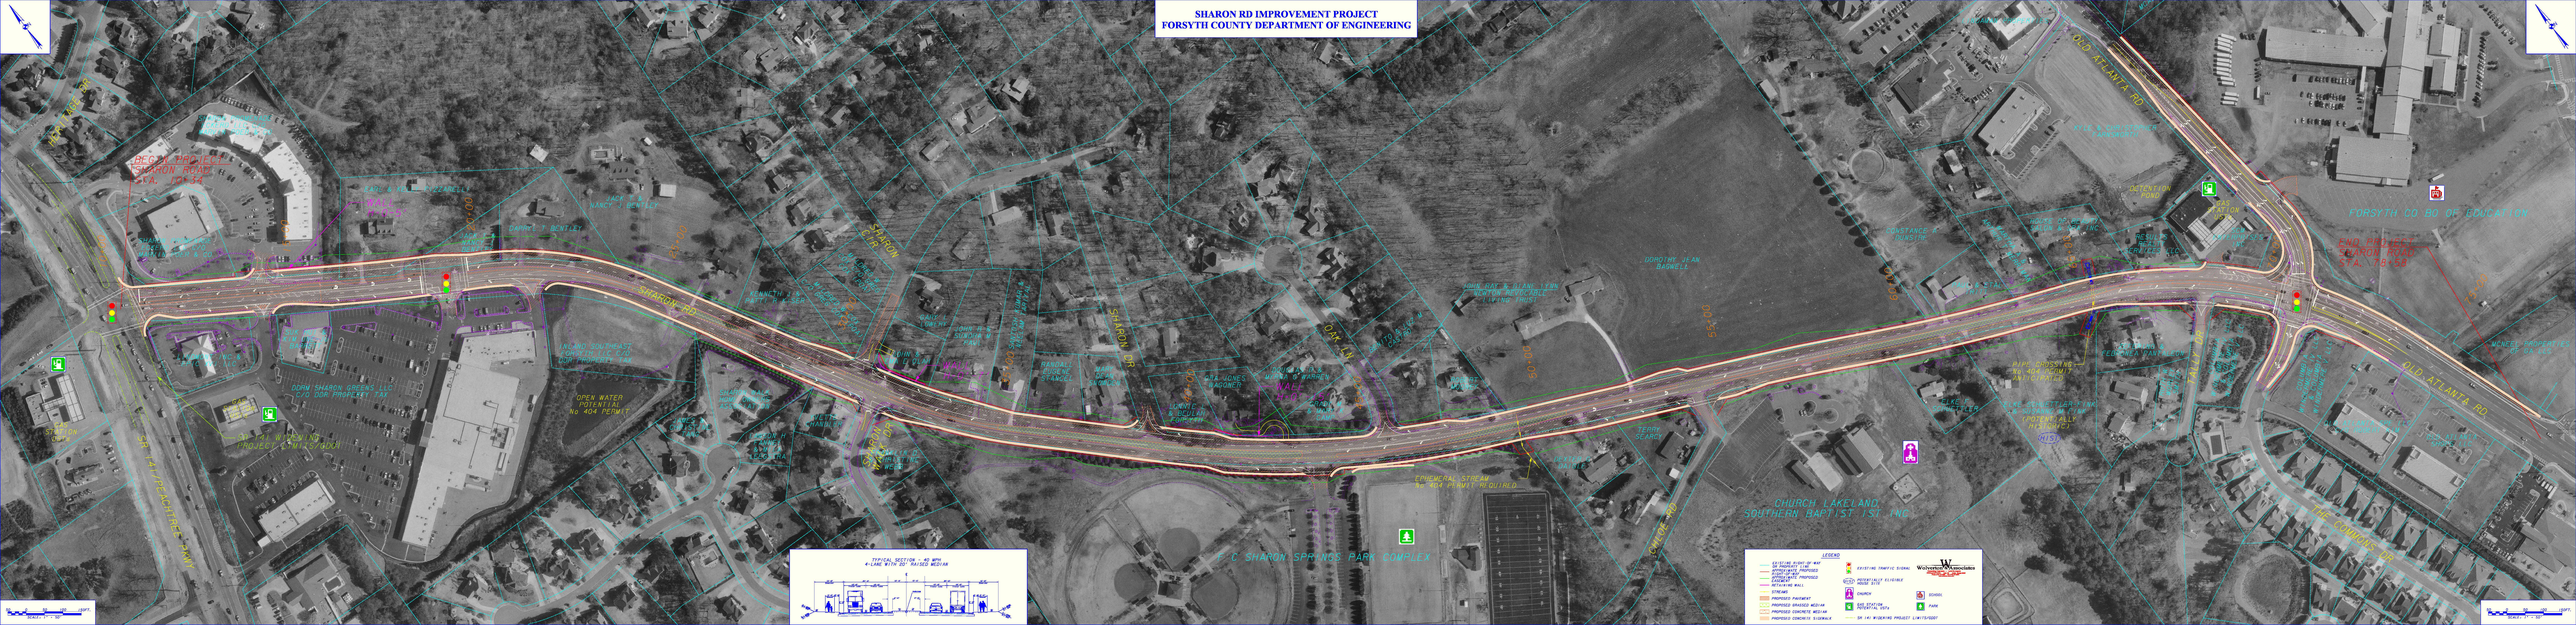# SHARON RD IMPROVEMENT PROJECT
# FORSYTH COUNTY DEPARTMENT OF ENGINEERING