MATCHLINE - SEE SHEET 2 OF 3

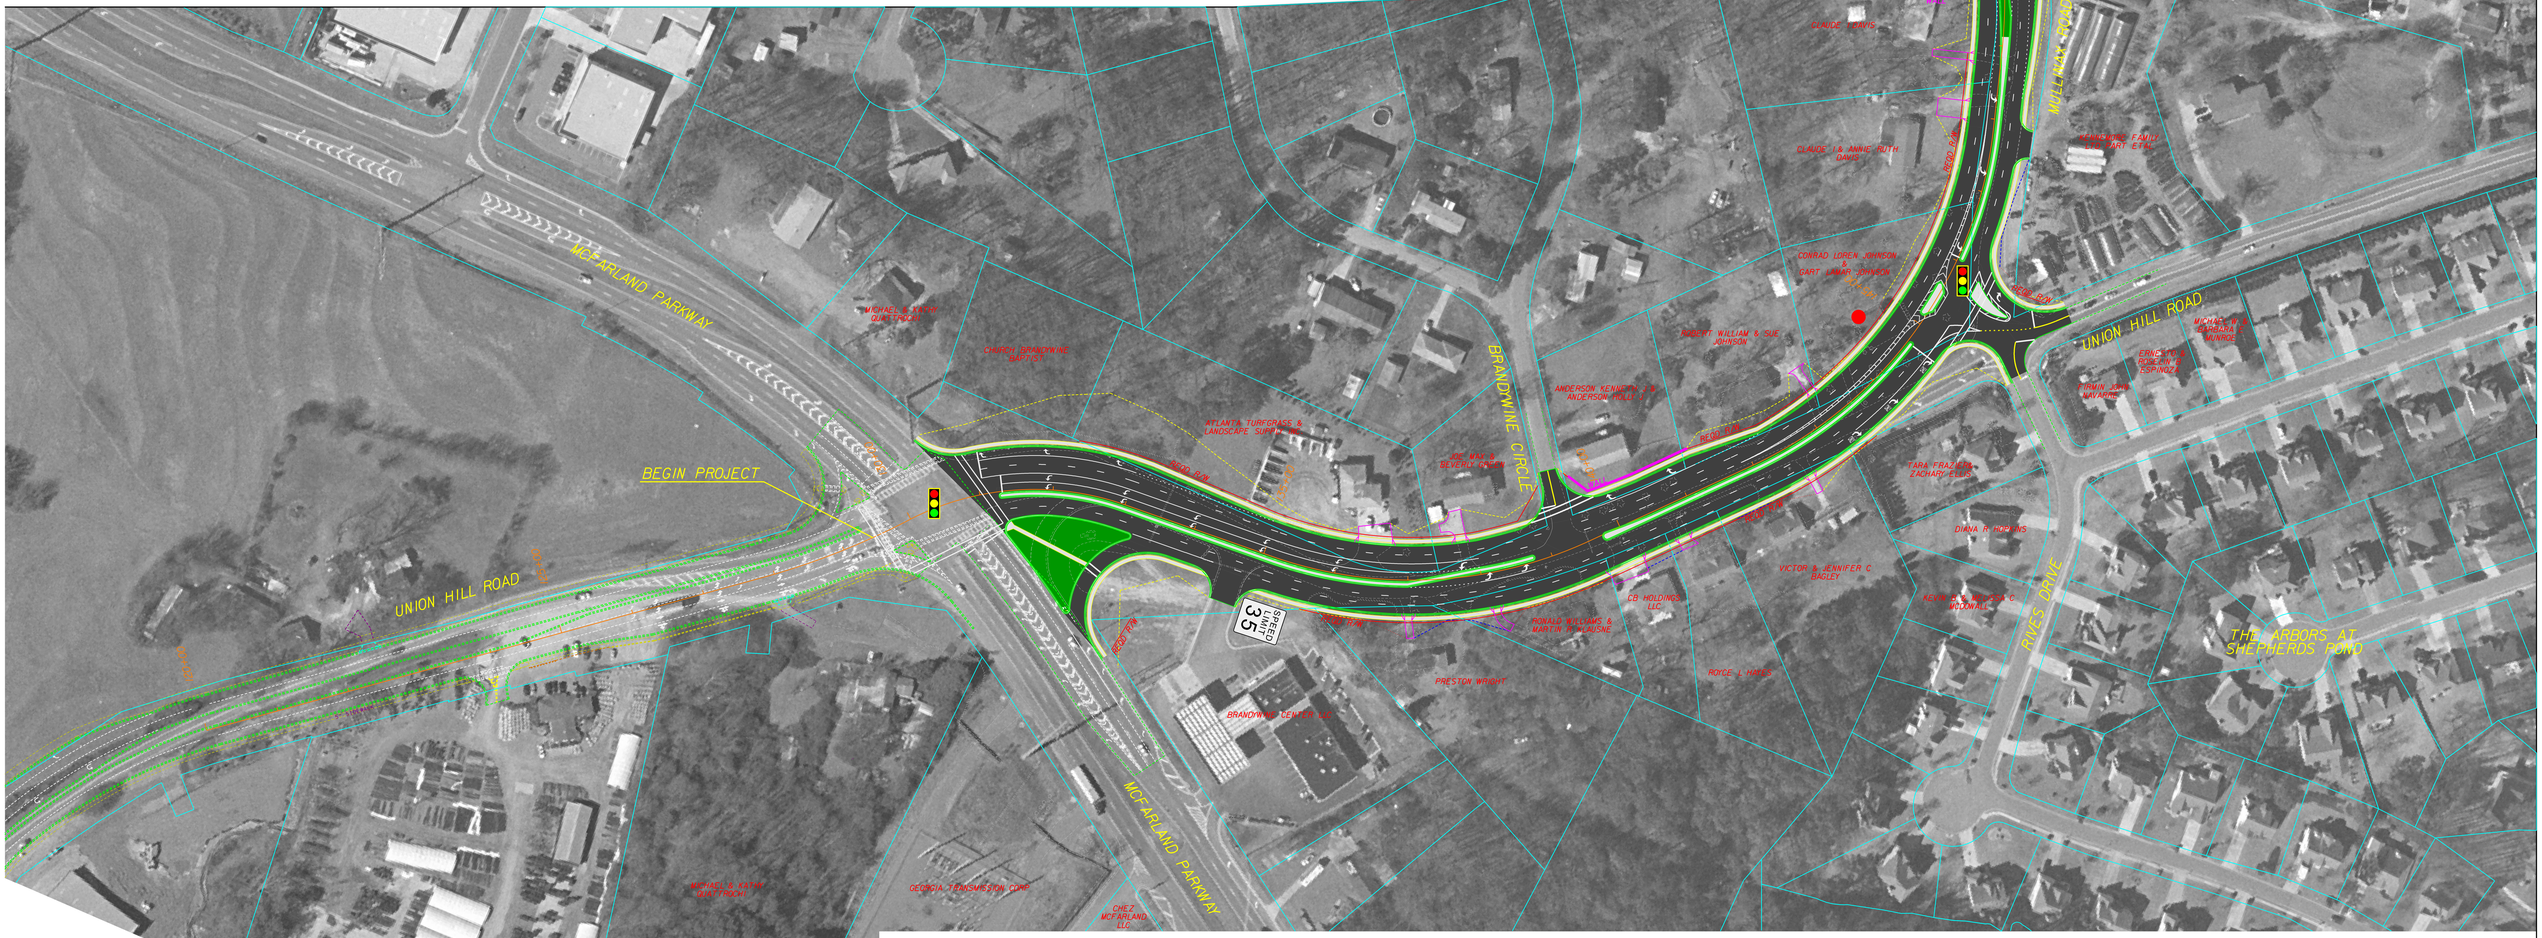

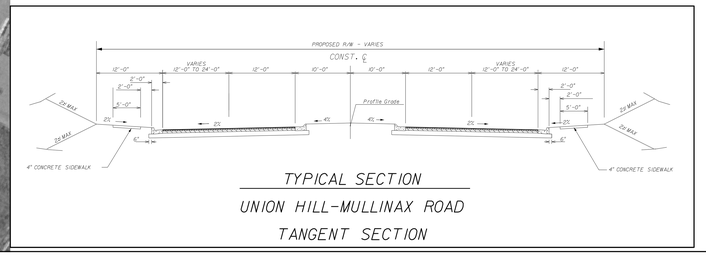

TYPICAL SECTION

UNION HILL-MULLINAX ROAD

TANGENT SECTION

N

SCALE IN FEET

0 50 100 200

LEGEND	
	ASPHALT PAVEMENT
	CONCRETE SIDEWALK & MEDIAN
	GRASS MEDIAN
	POTENTIAL RETAINING WALL
	REQ'D R/W
	CUT LIMITS
	FILL LIMITS
	PROPERTY LINES
	POTENTIAL DISPLACEMENT

FORSYTH COUNTY
ENGINEERING DEPARTMENT

CONCEPT LAYOUT

UNION HILL RD & MULLINAX RD

FROM MCFARLAND PKWY
TO ATLANTA HWY
FORSYTH COUNTY

GS&P
GRESHAM SMITH AND PARTNERS

DATE: FEB. 24, 2010
SCALE: 1"= 50'
SHEET: 1 OF 3