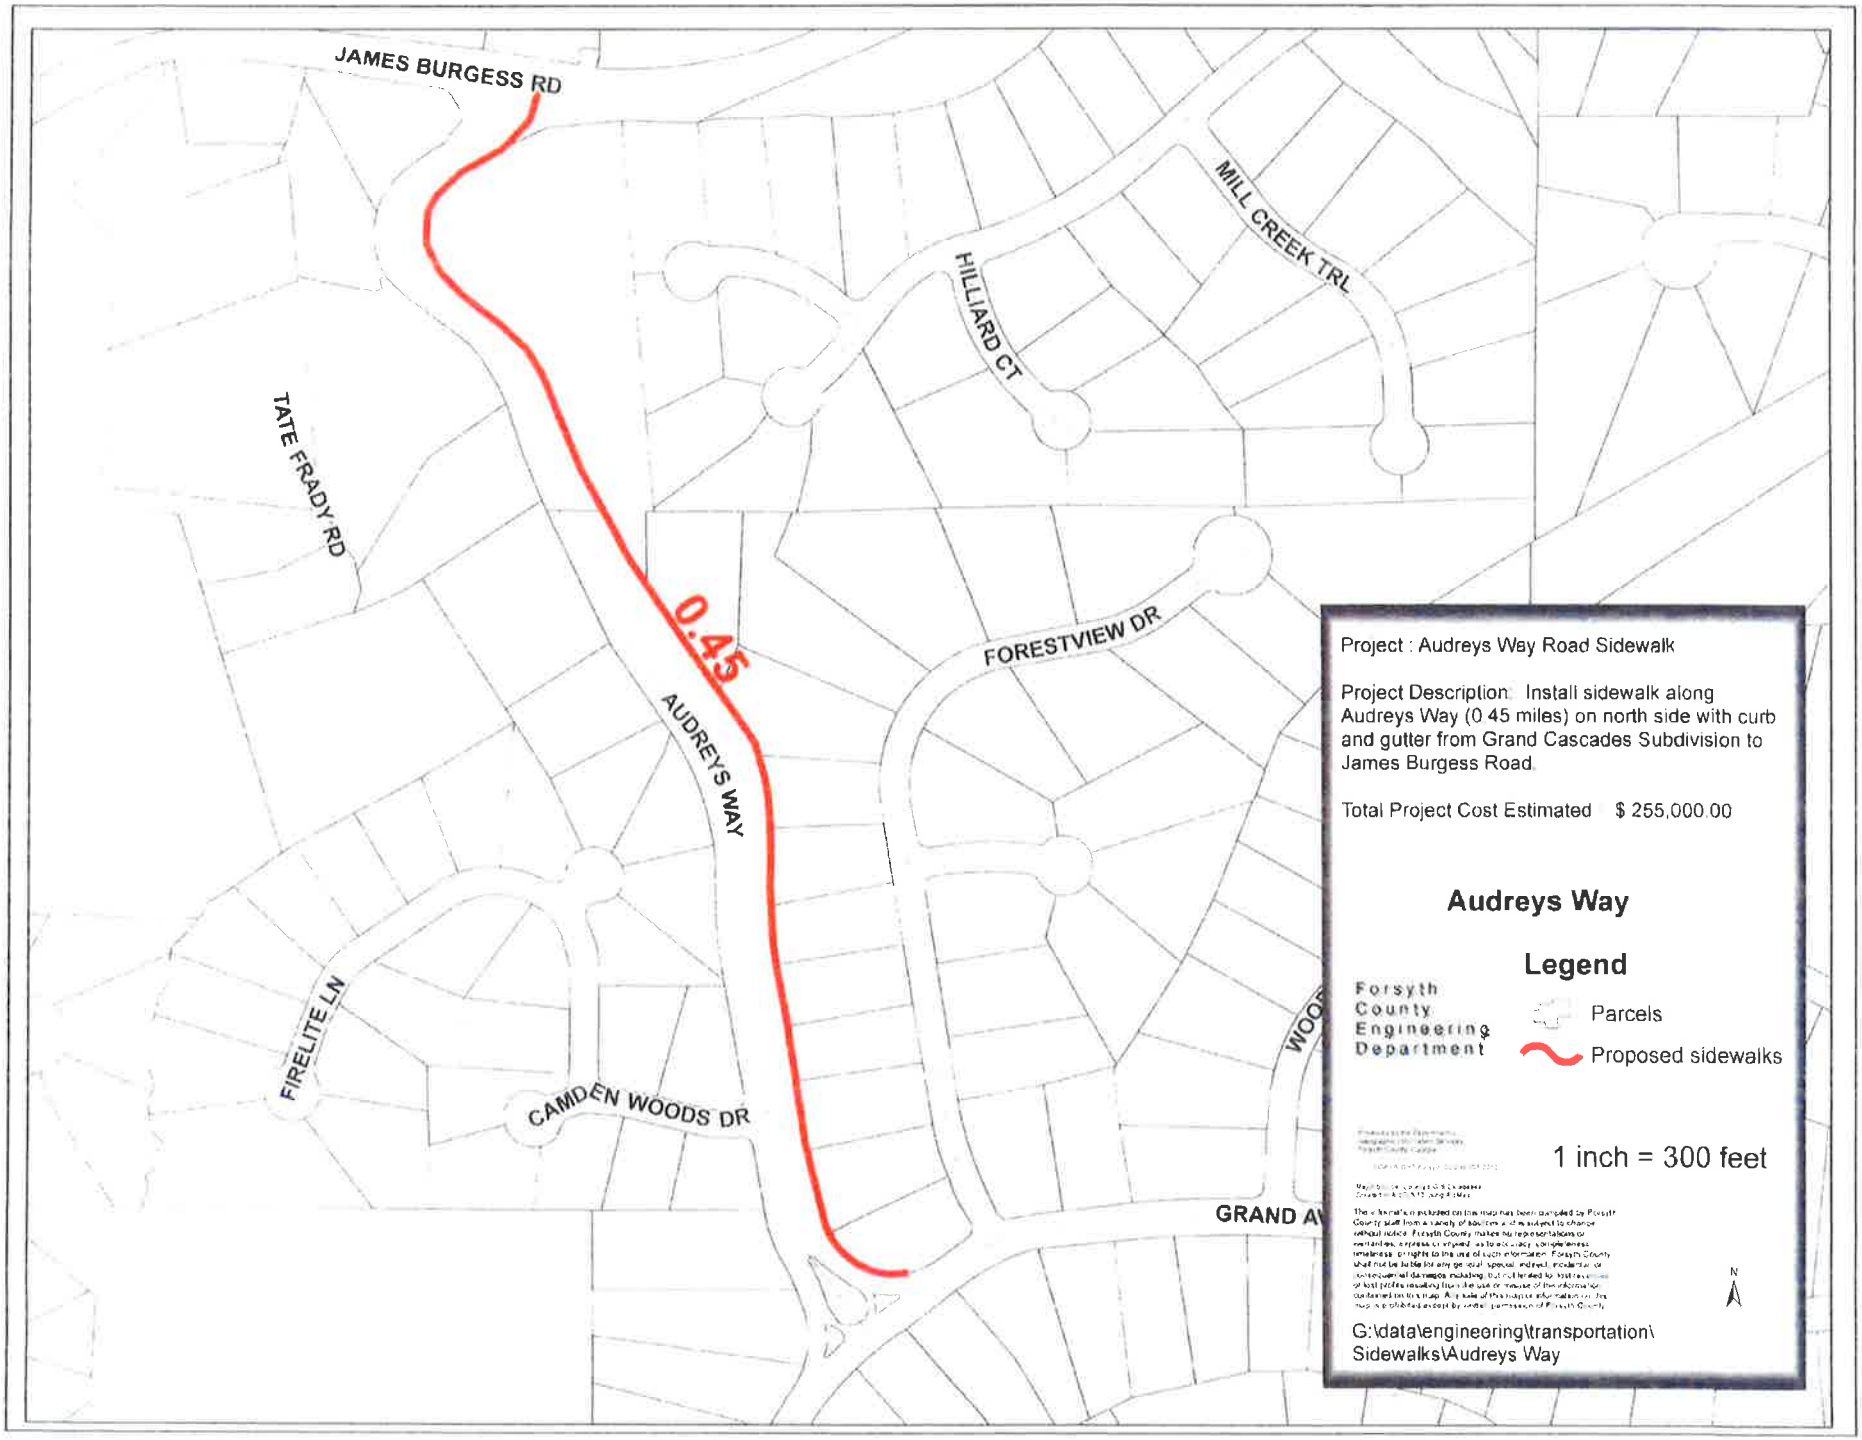
JAMES BURGESS RD
MILL CREEK TRL
HILLIARD CT
TATE FRADY RD
0.45
FORESTVIEW DR
AUDREYS WAY
FIRELITE LN
CAMDEN WOODS DR
GRAND AV
Project : Audreys Way Road Sidewalk
Project Description: Install sidewalk along Audreys Way (0.45 miles) on north side with curb and gutter from Grand Cascades Subdivision to James Burgess Road.
Total Project Cost Estimated $ 255,000.00
Audreys Way
Legend
Forsyth County Engineering Department
Parcels
Proposed sidewalks
1 inch = 300 feet
N
G:\data\engineering\transportation\Sidewalks\Audreys Way