FORSYTH COUNTY DEPARTMENT OF ENGINEERING
MAJORS ROAD WEST SIDEWALK

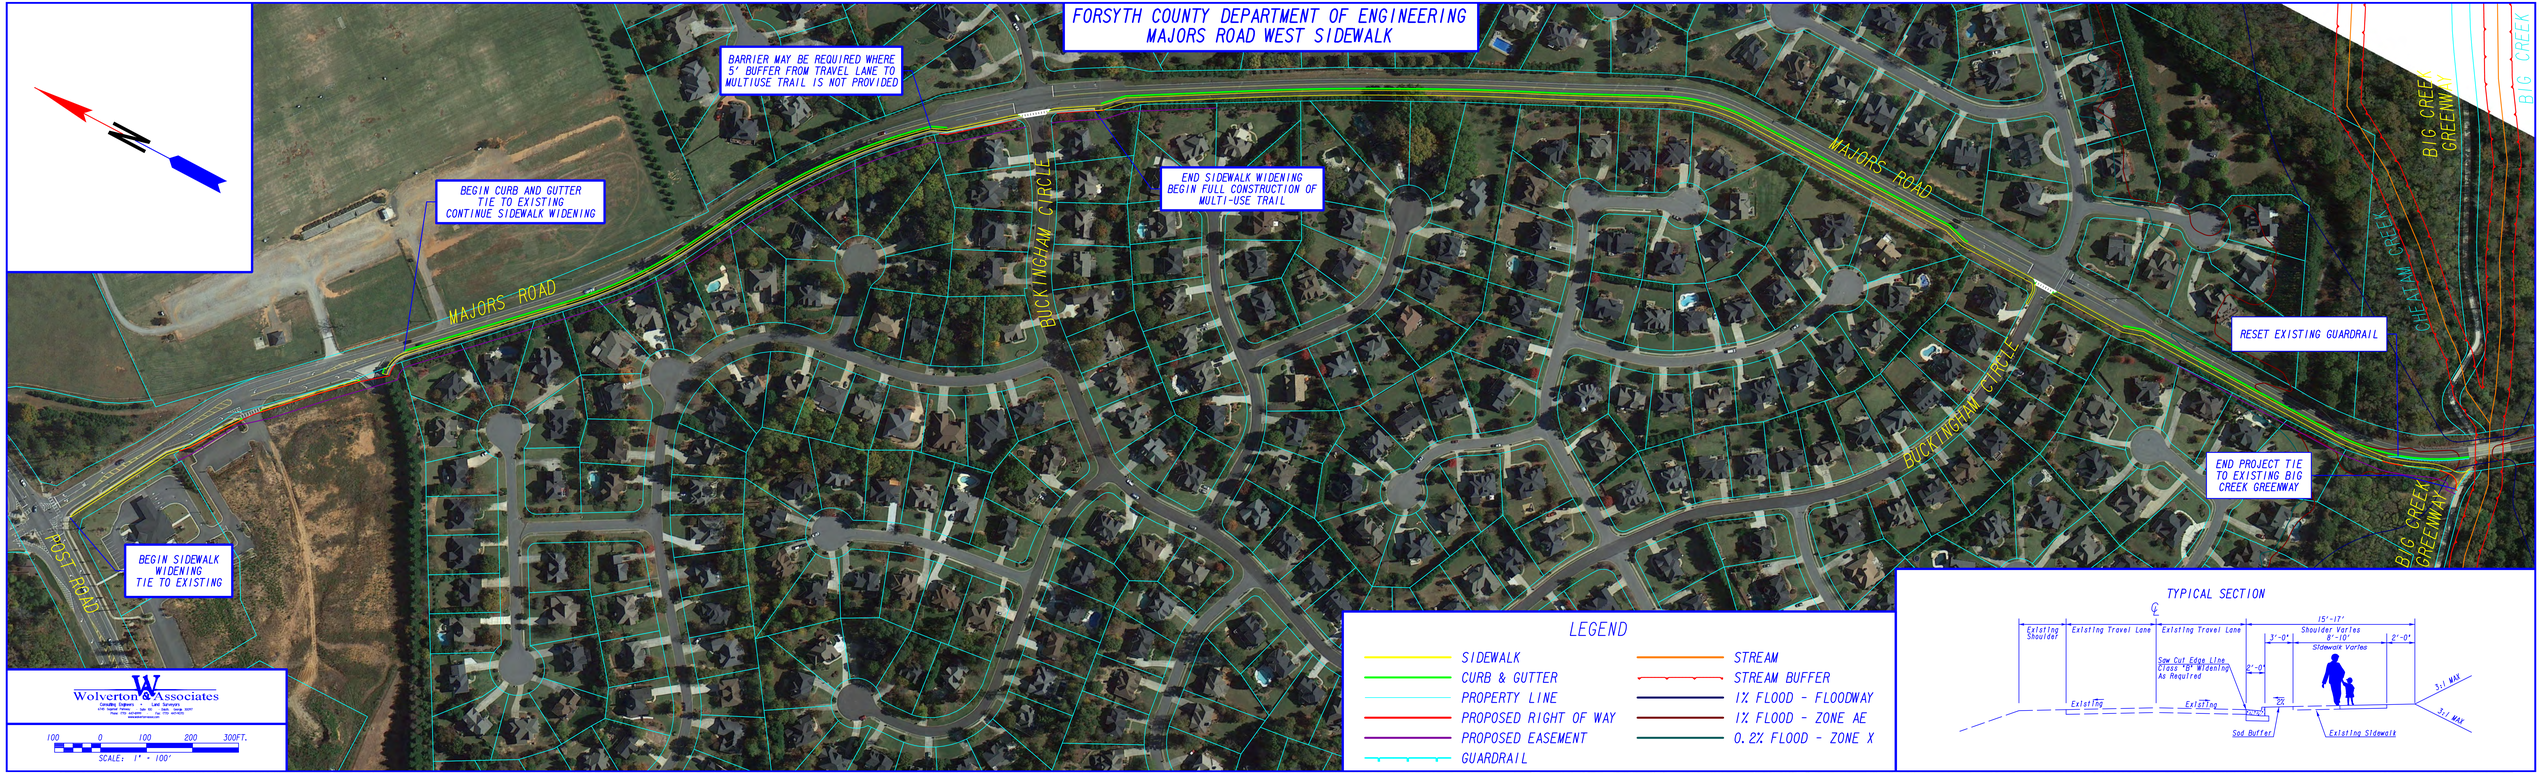

LEGEND

- SIDEWALK
- CURB & GUTTER
- PROPERTY LINE
- PROPOSED RIGHT OF WAY
- PROPOSED EASEMENT
- GUARDRAIL
- STREAM
- STREAM BUFFER
- 1% FLOOD - FLOODWAY
- 1% FLOOD - ZONE AE
- 0.2% FLOOD - ZONE X

TYPICAL SECTION

Wolverton & Associates
Consulting Engineers • Land Surveyors
1418 Dogwood Drive, Conyers, GA 30012 (770) 929-1699
1960 Satellite Blvd., Suite 4000, Duluth, GA 30097 (770) 495-8308
www.wolverton-assoc.com

100 0 100 200 300FT.
SCALE: 1" = 100'