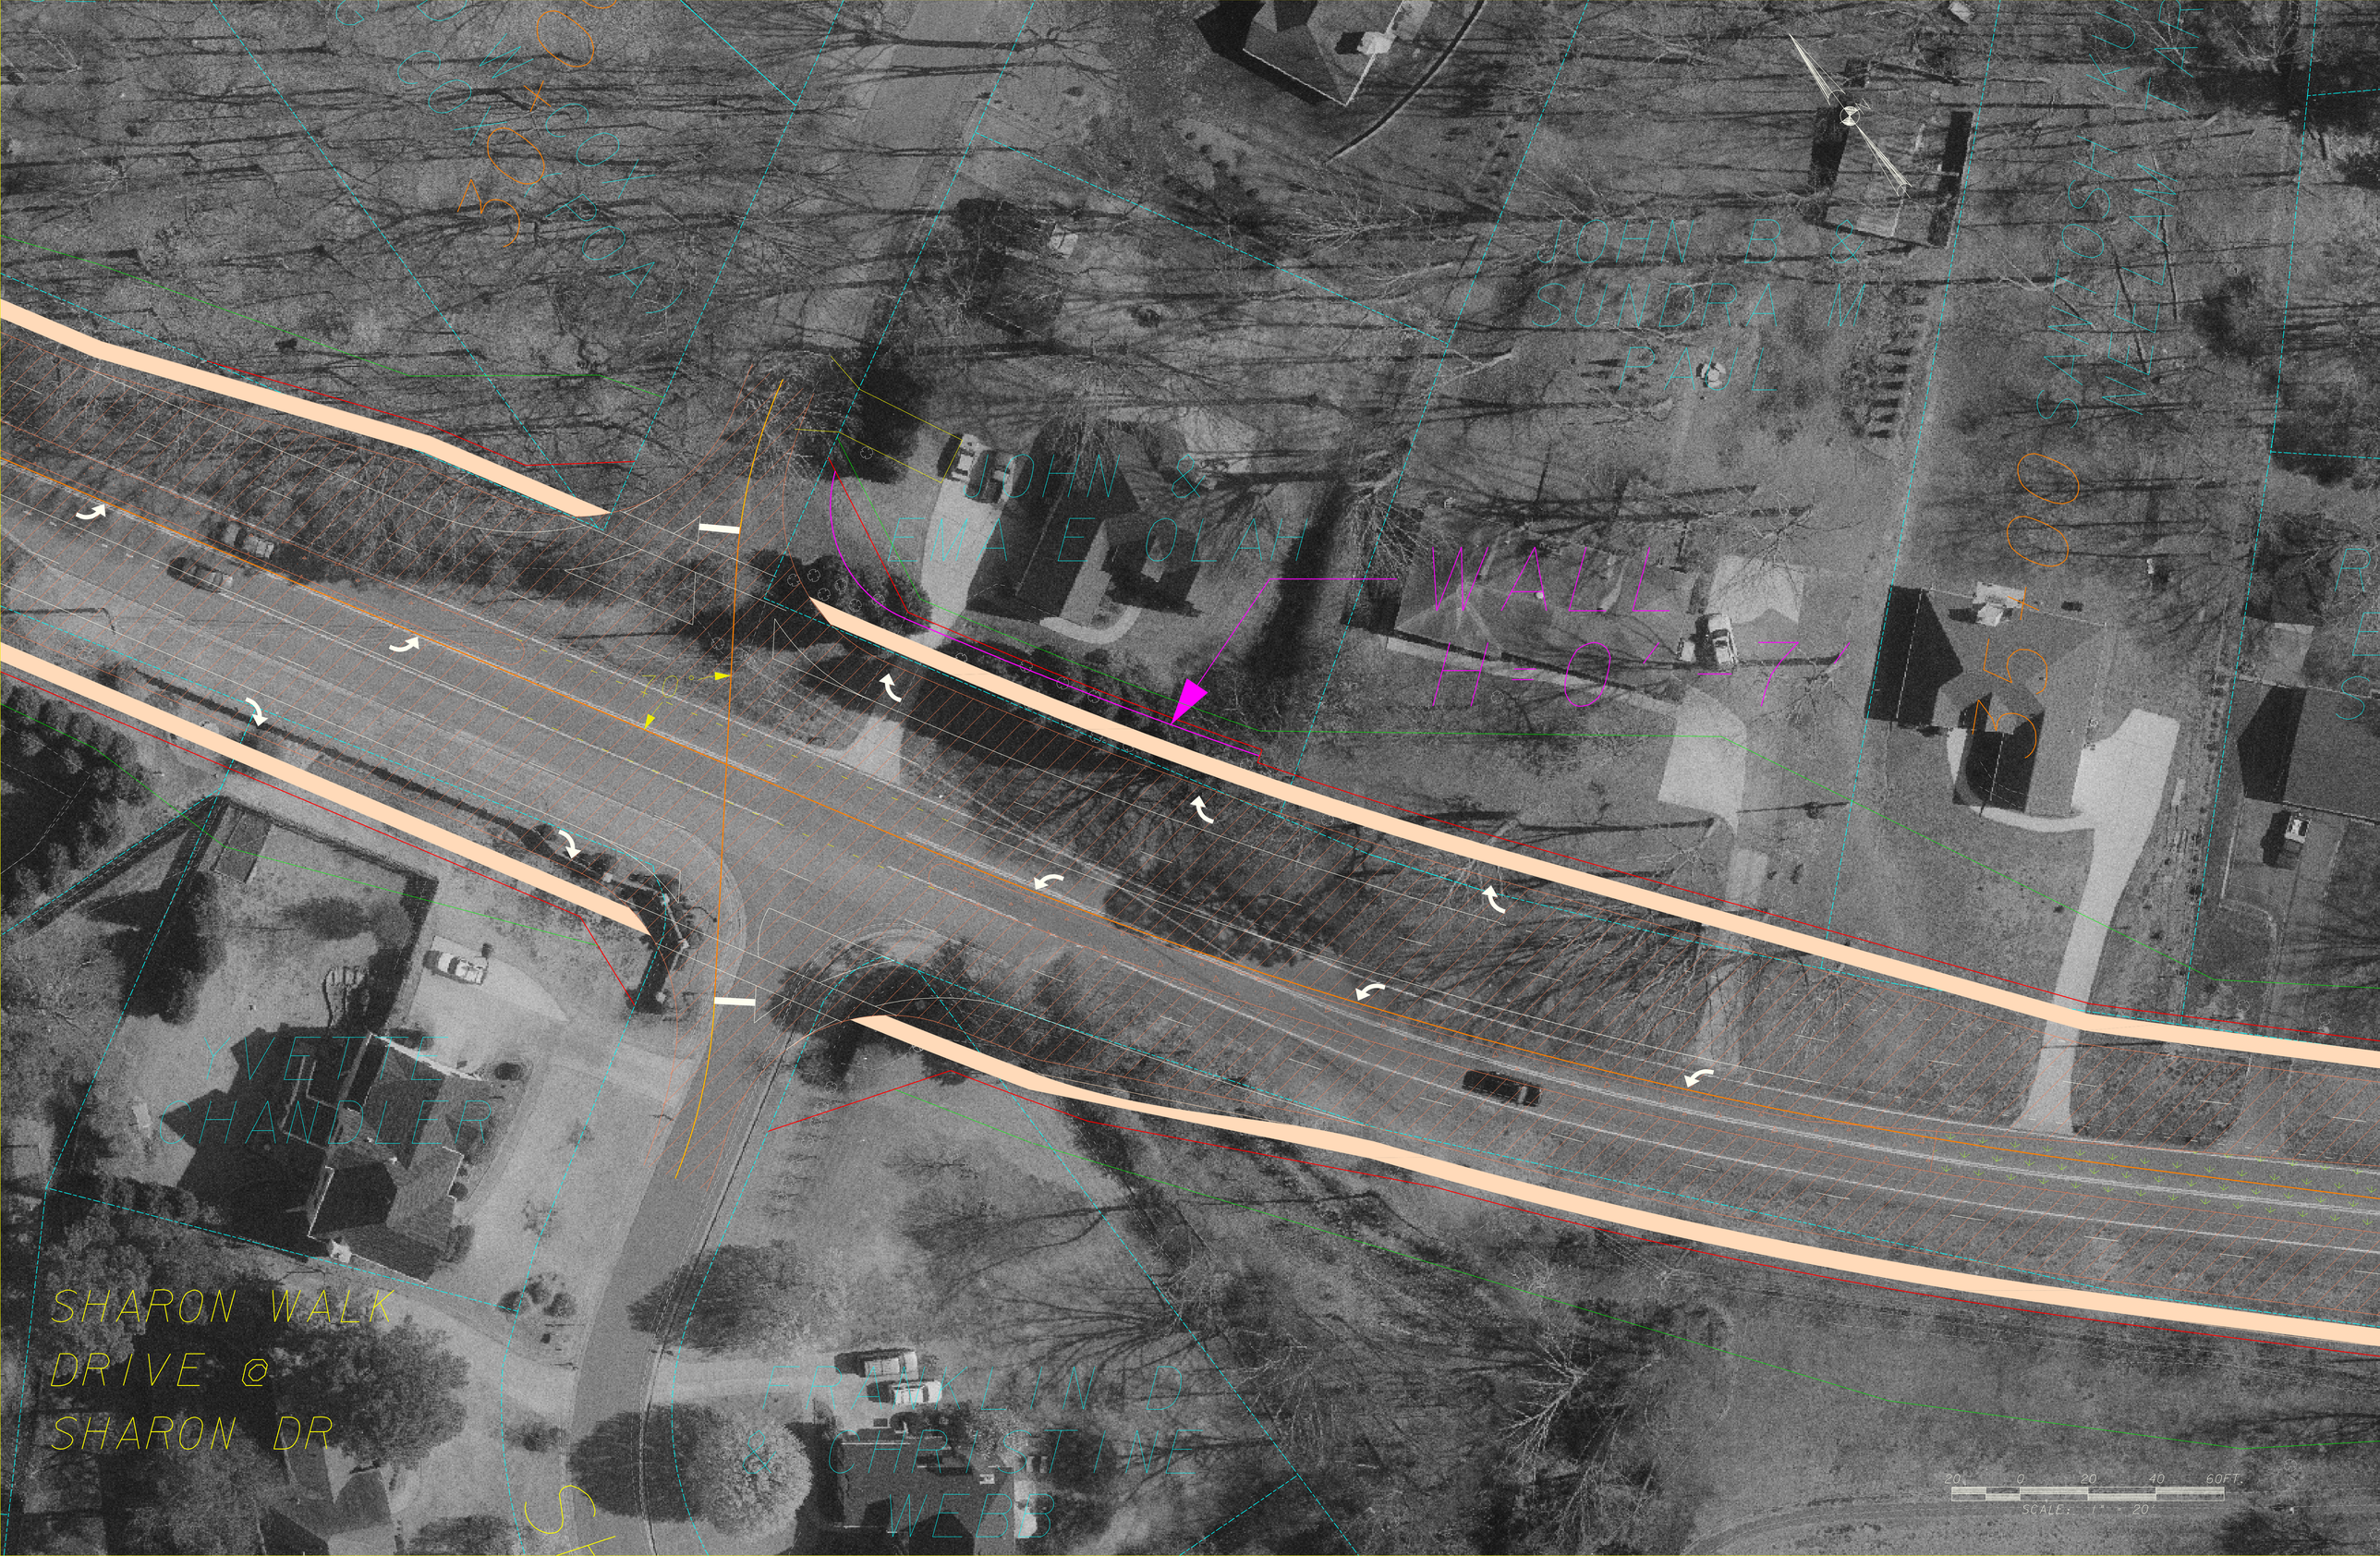
JOHN B &
SUNDRA M
PAUL
JOHN &
EMA E OLAH
WALL
H=0'-7'
YVETTE
CHANDLER
SHARON WALK
DRIVE @
SHARON DR
FRANKLIN D
& CHRISTINE
WEBB
20 0 20 40 60FT.
SCALE: 1" = 20'