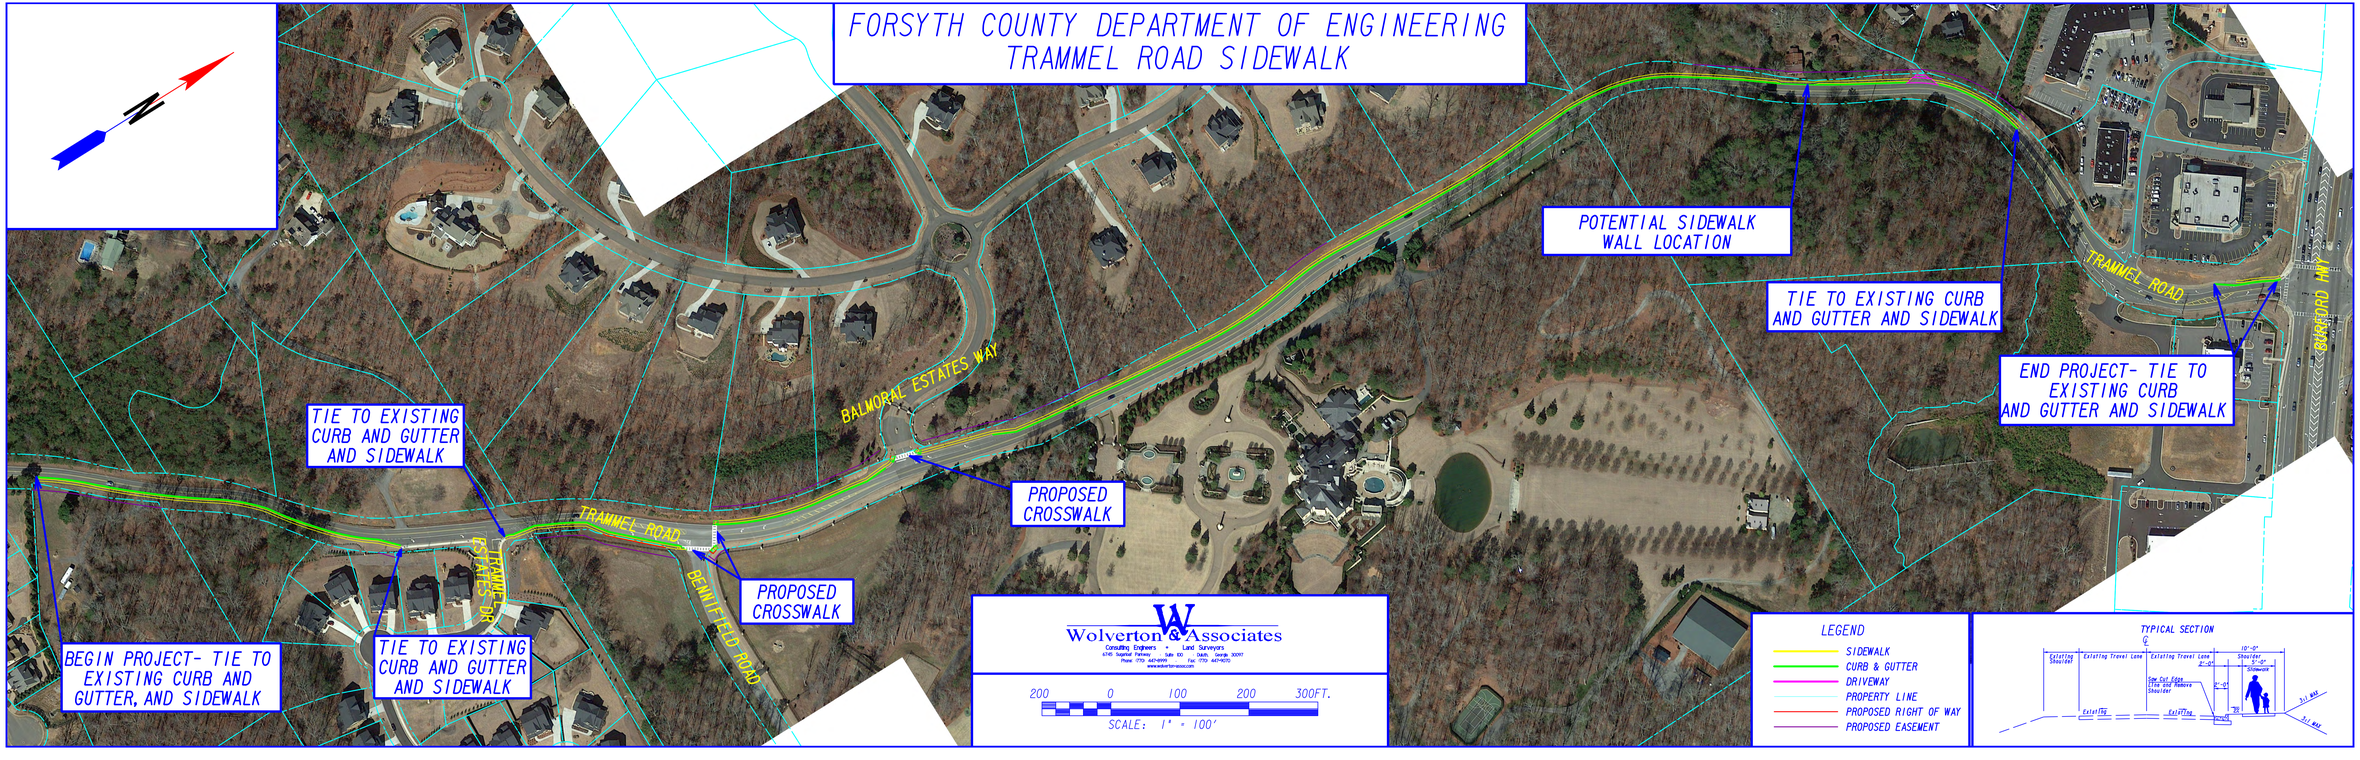FORSYTH COUNTY DEPARTMENT OF ENGINEERING
TRAMMEL ROAD SIDEWALK